

ROBBINS'S ROAD


TO
ARK

HOUSES

HOUSES

HOUSE

SITE PLAN AS PROPOSED
1:100 at A1

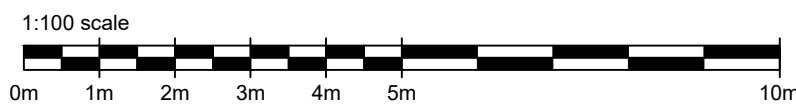

CLIENT OWNERSHIP BOUNDARY

PROPOSED DEVELOPMENT BOUNDARY

FENCE

FENCE

GRASS BANK

GRASS BANK

GRASS BANK

GRASS BANK

FENCE

D/H TELE WIRES

EP
& LP

PAVING STONE
DRIVEWAY

+177.000

+174.550

+174.400
(ROAD LEVEL)

+174.550

+177.000

+176.850

+179.650

+181.500

+182.200

NOTES:

© THIS DRAWING IS COPYRIGHT AND REMAINS THE
PROPERTY OF RPS DESIGN GROUP LTD.
DO NOT SCALE THIS DRAWING - ALL DIMENSIONS TO BE
CHECKED ON SITE

Rev	Notes
REVISION	NOTES

RPS
DESIGN GROUP

0845 5442005

rpsdesigngroup.co.uk

Project No:19.11

Client: Peter Robbins

Date: June 2019

Drawing Title:
Site Plan as Proposed

Scale: 1:100 at A1

Drawn by: AT
Checked by: AC

Drawing No:
L102
Status:
PLANNING