



Ground Floor Plan




First Floor Plan

BEAUMARIS HOUSE TYPE

3 bedroom detached dwelling
GIA = 96sqm / 1035sqft

- Plot 11 attached single garage
- Plot 12 (handed) attached single garage
- Plot 15 (handed) attached single garage

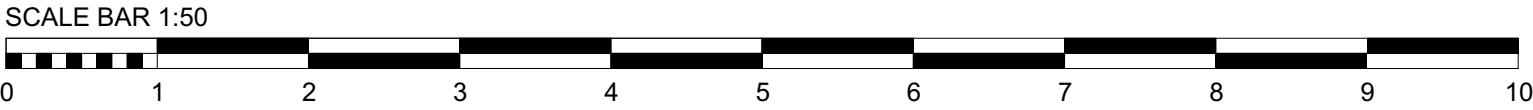

Rev No.	Date.	Rev.	By.	Chk.	

PLANNING

Scale.	1:50@A2	Date.	Jan 2018	Drawn by.	JS	Chk.	AO
Project Title. Vicarage Lane, Gresford							
Client. Gower Homes Ltd.							
Drawing Title. Beaumaris Floor Plans							
Project No.	BA1858		Drawing No.	PL-010		Revision.	-