




Ground Floor Plan



First Floor Plan

**1 BED APT HOUSE TYPE**  
GEA per apartment = 45m2 / 484sqft  
GIA per apartment = 34.5m2 / 372sqft

Plot 1, 2, 3 & 4

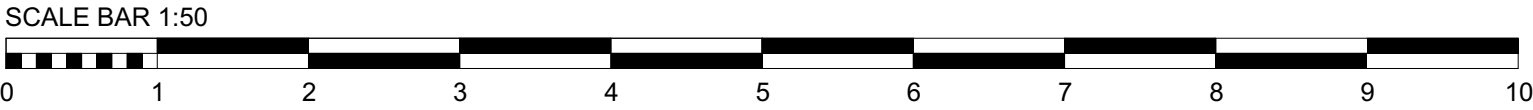

|         |       |      |  |     |      |
|---------|-------|------|--|-----|------|
|         |       |      |  |     |      |
| Rev No. | Date. | Rev. |  | By. | Chk. |

PLANNING

|                                        |         |       |             |           |     |           |    |
|----------------------------------------|---------|-------|-------------|-----------|-----|-----------|----|
| Scale.                                 | 1:50@A2 | Date. | 07.03.18    | Drawn by. | ROH | Chk.      | BE |
|                                        |         |       |             |           |     |           |    |
| Project Title. Vicarage Lane, Gresford |         |       |             |           |     |           |    |
| Client. Gower Homes Ltd.               |         |       |             |           |     |           |    |
| Drawing Title. 1 Bed Apt Floor Plans   |         |       |             |           |     |           |    |
| Project No.                            | BA1858  |       | Drawing No. | PL-004    |     | Revision. | -  |