


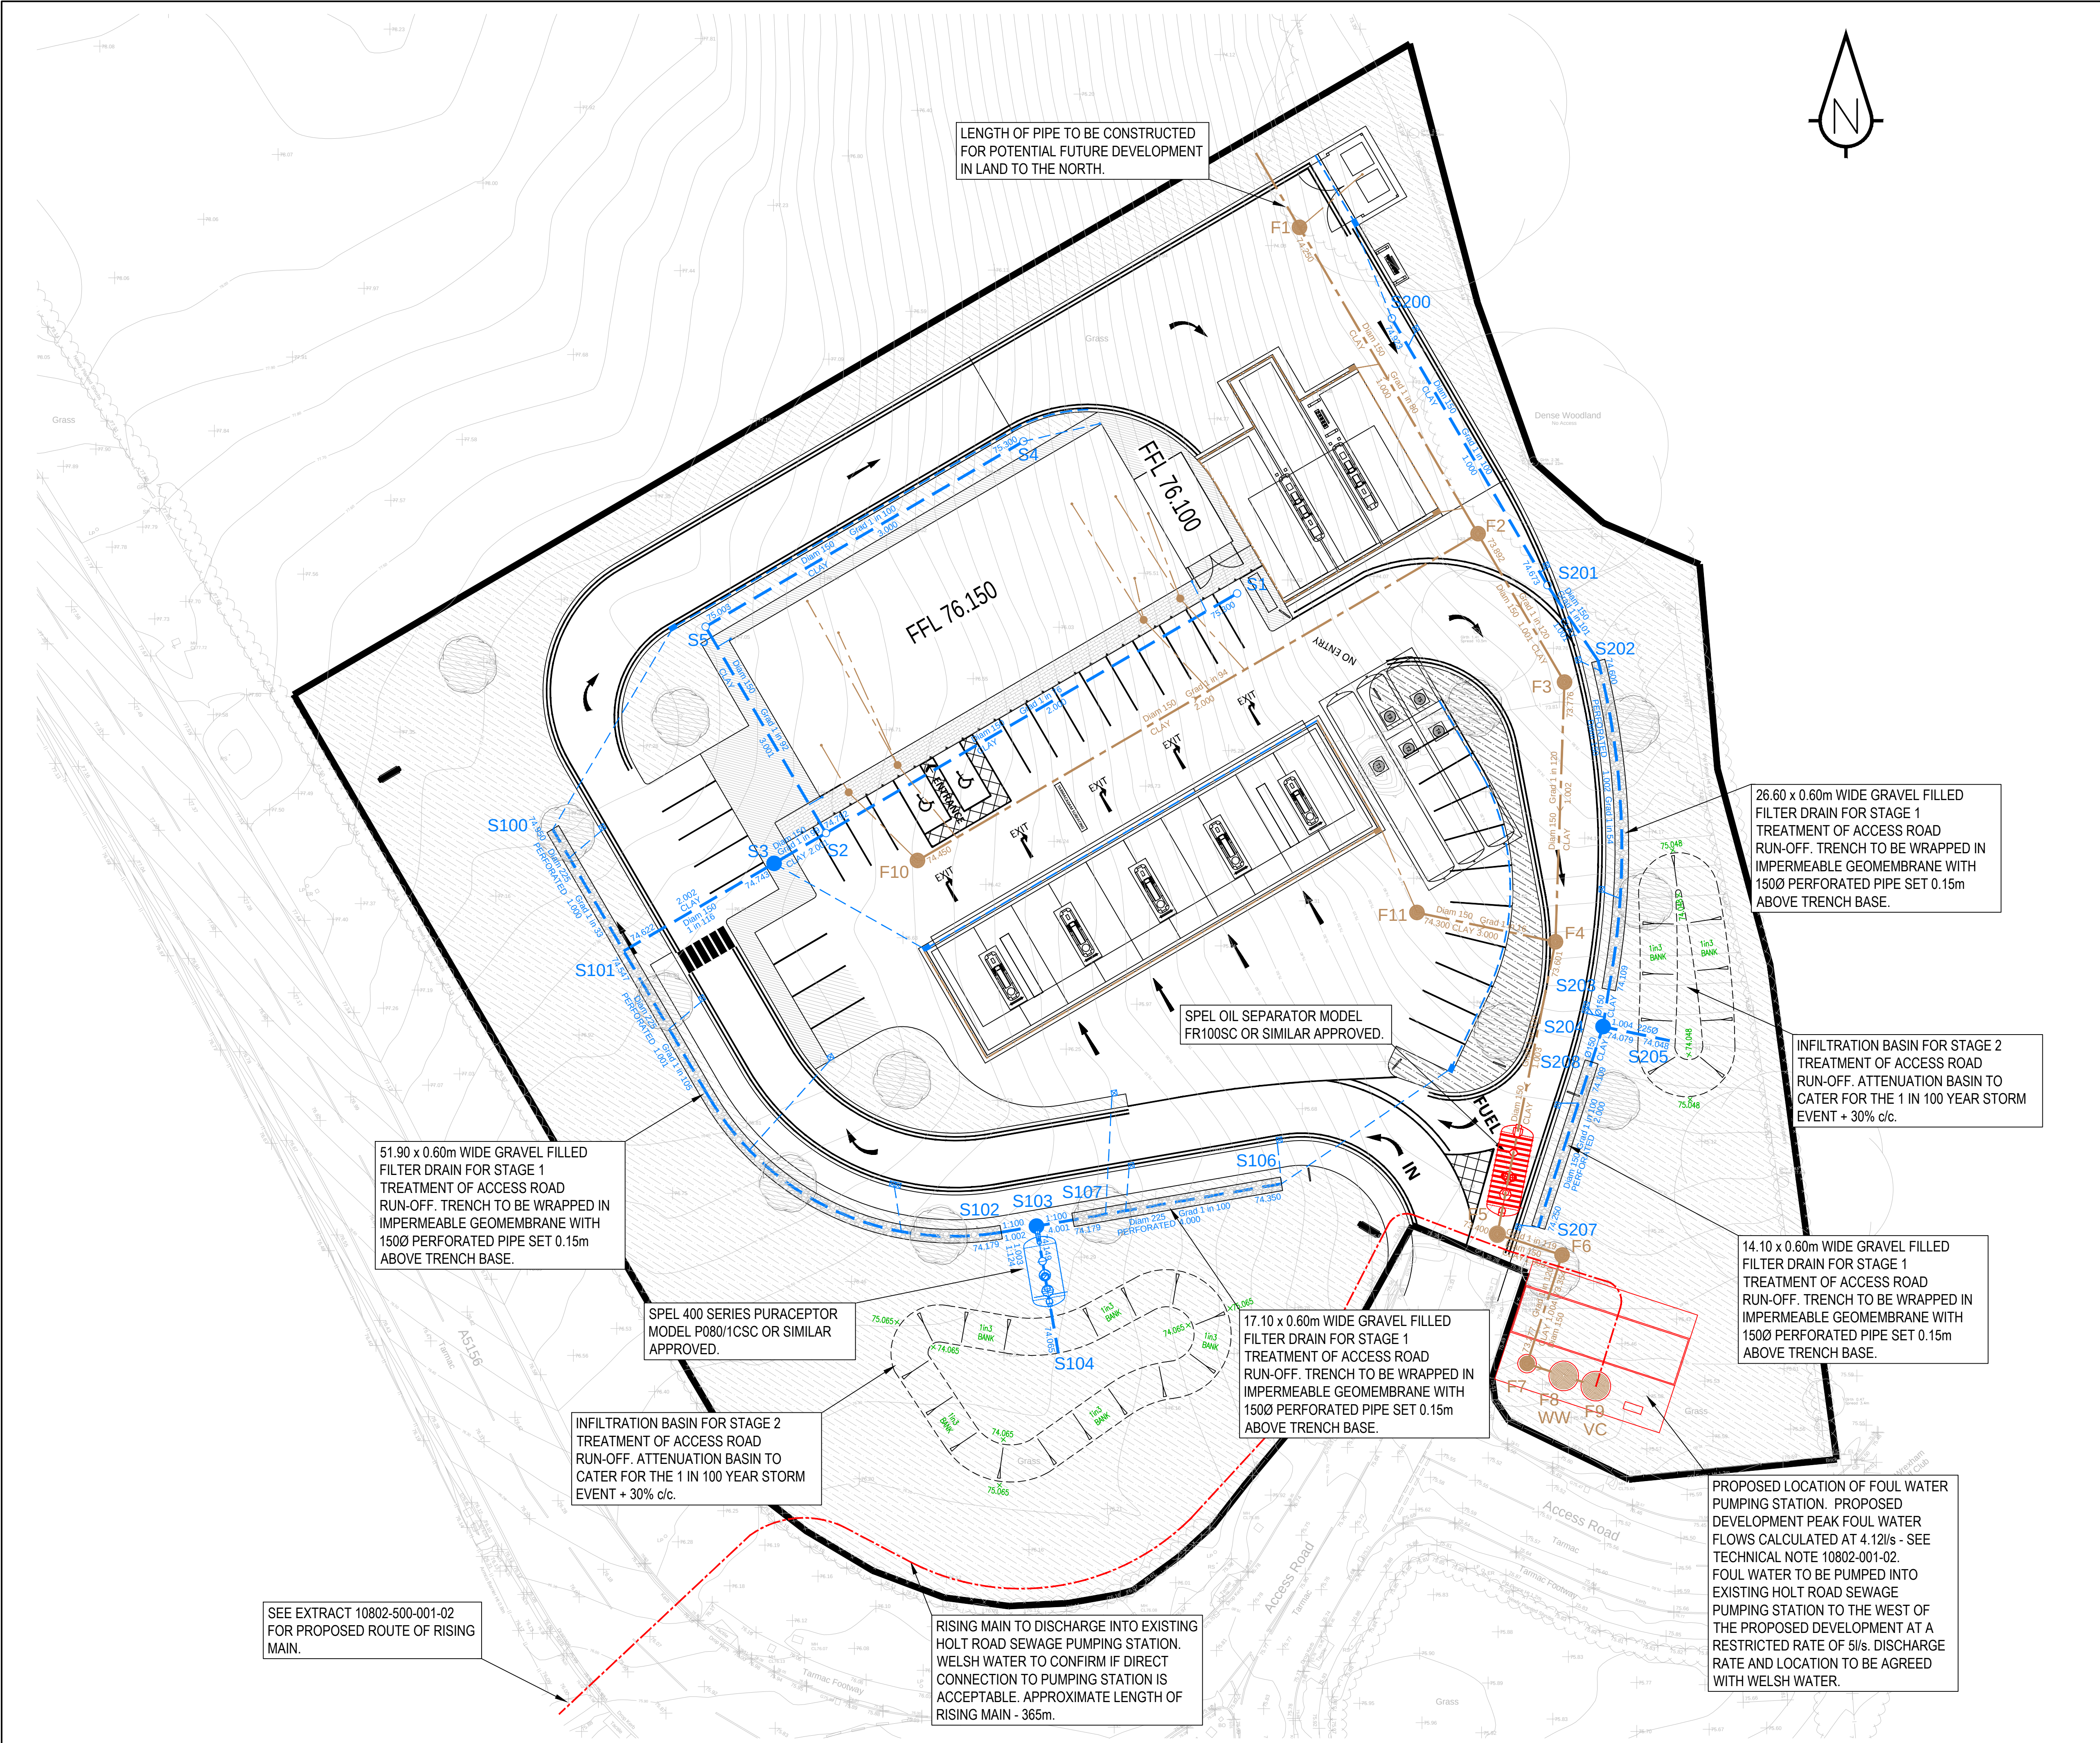

- Sanderson Associates (Consulting Engineers) Ltd ("the consultant"), has not checked or verified, and shall have no liability whatsoever for any inaccuracies which may be attributable to any data, reports, base plan(s) and drawings provided by the client, or purchased by the consultant on the client's behalf, that may have been utilised within this drawing.
- The consultant shall not be liable for the use by any person of any document for any purpose other than that for which the same were provided by the consultant.
- No liability whatsoever is accepted by the consultant for any error or omissions.
- The consultant accepts no liability for any vehicle specification errors within the vehicle track software used and / or it's vehicle libraries.
- The locations of utilities apparatus, if shown, is reproduced from plans supplied to the consultant, although care has been taken when duplicating this information. These locations are approximate only and no guarantee can be given for their accuracy. It is the client's or it's appointed agent/contractors responsibility to verify the exact locations on site by hand dug trial holes or other appropriate means prior to mechanical excavation.
- Service connections are not shown but their presence should be anticipated.
- Reference to any third party equipment shown on this drawing was only relevant at the time the drawing was prepared.
- It is the client's responsibility to ensure that any equipment ordered meets the design.

- Drainage Key
- Surface Water Drain
 - Foul Water Drain
 - Foul Water Rising Main
 - Surface Water Linear Drainage Channel
 - Foul Water Linear Drainage Channel
 - ☒ Gully
 - Surface Water PCC Manhole
 - Surface Water Catchpit Manhole
 - Surface Water PPIC (600Ø)
 - Foul Water PCC Manhole
 - Foul Water PPIC (600Ø)

A	Amended to suit revised site layout 181161-PL-04d	LM	28.01.19	PJM
Rev	Amendment	Drawn	Date	Checked

PRELIMINARY
DRAWING

sa sanderson
associates
(consulting engineers) ltd
Highways | Traffic | Transportation | Water
T 01924 844080 mail@sandersonassociates.co.uk
F 01924 844081 www.sandersonassociates.co.uk

Client	EURO GARAGES LTD			
Project Title	HOLT ROAD, WREXHAM			
Drawing Title	DRAINAGE LAYOUT			
Scale	1:250	Drawn By	LM	
Drawing Size	A1	Checked By	PJM	
Date	17.12.18	Approved By	PJM	
	Drawing Number		Rev	
	10802/500/001		A	