

Slate tile - subject to
LA Approval

Lightweight cladding
to Bay front - subject
to LA Approval

Brick detail to
top of plinth

Facebrick - subject to
LA Approval

Brick detail to
window head

Front Elevation


Side Elevation

Rear Elevation

Side Elevation

HARLECH HOUSE TYPE
4 bedroom detached dwelling
GIA = 124sqm / 1335sqft

Plot 13 *attached single garage*
Plot 18 *attached single garage*
Plot 36 *(handed) attached double garage*

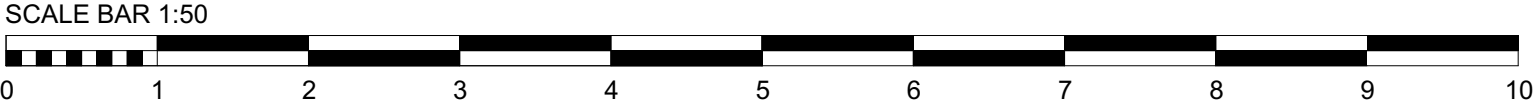

Rev. No.	Date.	Rev.	By.	Chk.	
PLANNING					
Scale.	1:50@A2	Date.	Jan 2018	Drawn by.	Chk.
		JS	AO		
Project Title. Vicarage Lane, Gresford					
Client. Gower Homes Ltd.					
Drawing Title. Harlech Proposed Elevations					
Project No. BA1858		Drawing No. PL-019		Revision. -	
base Architecture and Design is a registered Limited Company					