




RHUDDLAN HOUSE TYPE
4 bedroom detached dwelling
GIA = 113sqm / 1217sqft

Plot 14 detached single garage
Plot 16 detached single garage
Plot 20 (handed) detached single garage
Plot 25 (handed) attached single garage
Plot 37 attached double garage

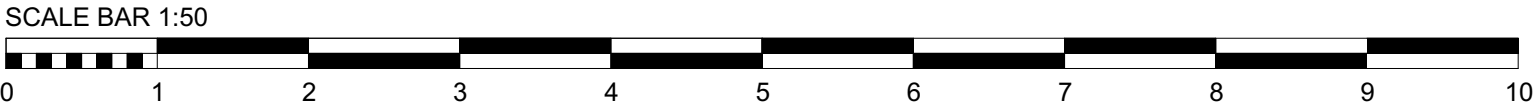

Rev No.	Date.	Rev.		By.	Chk.

PLANNING					
Scale.	1:50@A2	Date.	Jan 2018	Drawn by.	Chk.
				JS	AO
Project Title. Vicarage Lane, Gresford					
Client. Gower Homes Ltd.					
Drawing Title. Rhuddlan Floor Plans					
Project No.	BA1858	Drawing No.	PL-016	Revision.	-