


NOTES

DO NOT SCALE DIMENSIONS OFF THIS DRAWINGS. ALL DIMENSIONS TO BE CHECKED ON SITE.

SURVEY CARRIED OUT BY OTHERS. DRAWING TO BE READ IN CONJUNCTION WITH THE HEALTH AND SAFETY PLAN.

ERRORS IN THE DRAWING TO BE REPORTED TO ARCHITECT IMMEDIATELY.

SURVEY DRAWING PREPARED BY OTHERS, NO RESPONSIBILITY ACCEPTED FOR INACCURACIES

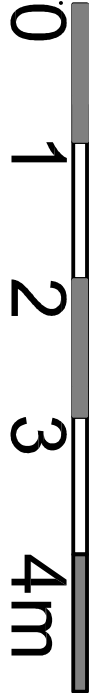

1 - planning

Stage:

Title: PROPOSED FIRST FLOOR PLAN	
Dwg. No: P004	Revision: B
Date: JULY 2017	Scale: 1:55 @A1
Job No: 9704	Client: -
Erbistock Hall	
THIS DRAWING IS SUBJECT TO COPYRIGHT WHICH VESTS IN CLARE CRAVEN ARCHITECTURE LLP. NO PORTION MAY BE REPRODUCED WITHOUT CONSENT.	
CLARE CRAVEN ARCHITECTURE LLP PLAS NEWYDD, TREFNANT, DENBIGH LL16 5UN Tel: 01746 730 001 Fax: 01746 730 252 Email: clare@plasnwydd.net	