

09/12/2017 11:51:19

Project status: **Planning**

Current Workstage: **workstage 3**

www.creuarchitecture.com

Ffon - Phone : 01745 814441 E-bost - E-mail : info@creu.biz Cyfeiriad - Address : Upper Floor Studio, Diamond Building, 6 Highgate, Denbigh. LL16 3LE


M	Submitted for planning	2017.12.08	CLM
L	Corner window added to plot 8	2017.12.05	AJR
K	Revised road to increase area of plots 9 and 10	2017.11.30	CLM
J	Rear garages and acces removed in lieu of garden stores	2017.11.16	AJR
I	Layouts revised to suit parking and clien requirements	2017.11.07	AJR
H	Revised to suit design development	2017.10.27	JRW
G	Revised to suit Planning, Highways and Client comments	2017.10.20	AJR
F	MUGA amended	2017.07.14	JRW
E	Layout and mix revised	2017.07.12	JRW
D	Layout and mix revised, Elevations refined	2017.07.07	AJR
C	Layout and mix revised following client comment	2017.07.03	AJR
B	Layout and mix revised	2017.06.16	AJR
A	Layout and mix revised	2017.06.16	AJR
Revision	Description	Date of Revision	Issued by



REVIEWED
Reviewed By AlwynRowlands at 09 Dec 17 11:52
APPROVED
Approved By AlwynRowlands at 09 Dec 17 11:52

Project: Housing Development, Holt
Scale@A1: 1:500
Revision: M
Drawing No: 002
Date: 30/05/17
Sheet name: Proposed Site Plan

© copyright reserved by creu ltd. this drawing has been produced for this project and is not intended for use by any other person or for any other purpose. check dimension bar top left before scaling. all dims should be checked on site and discrepancies reported.

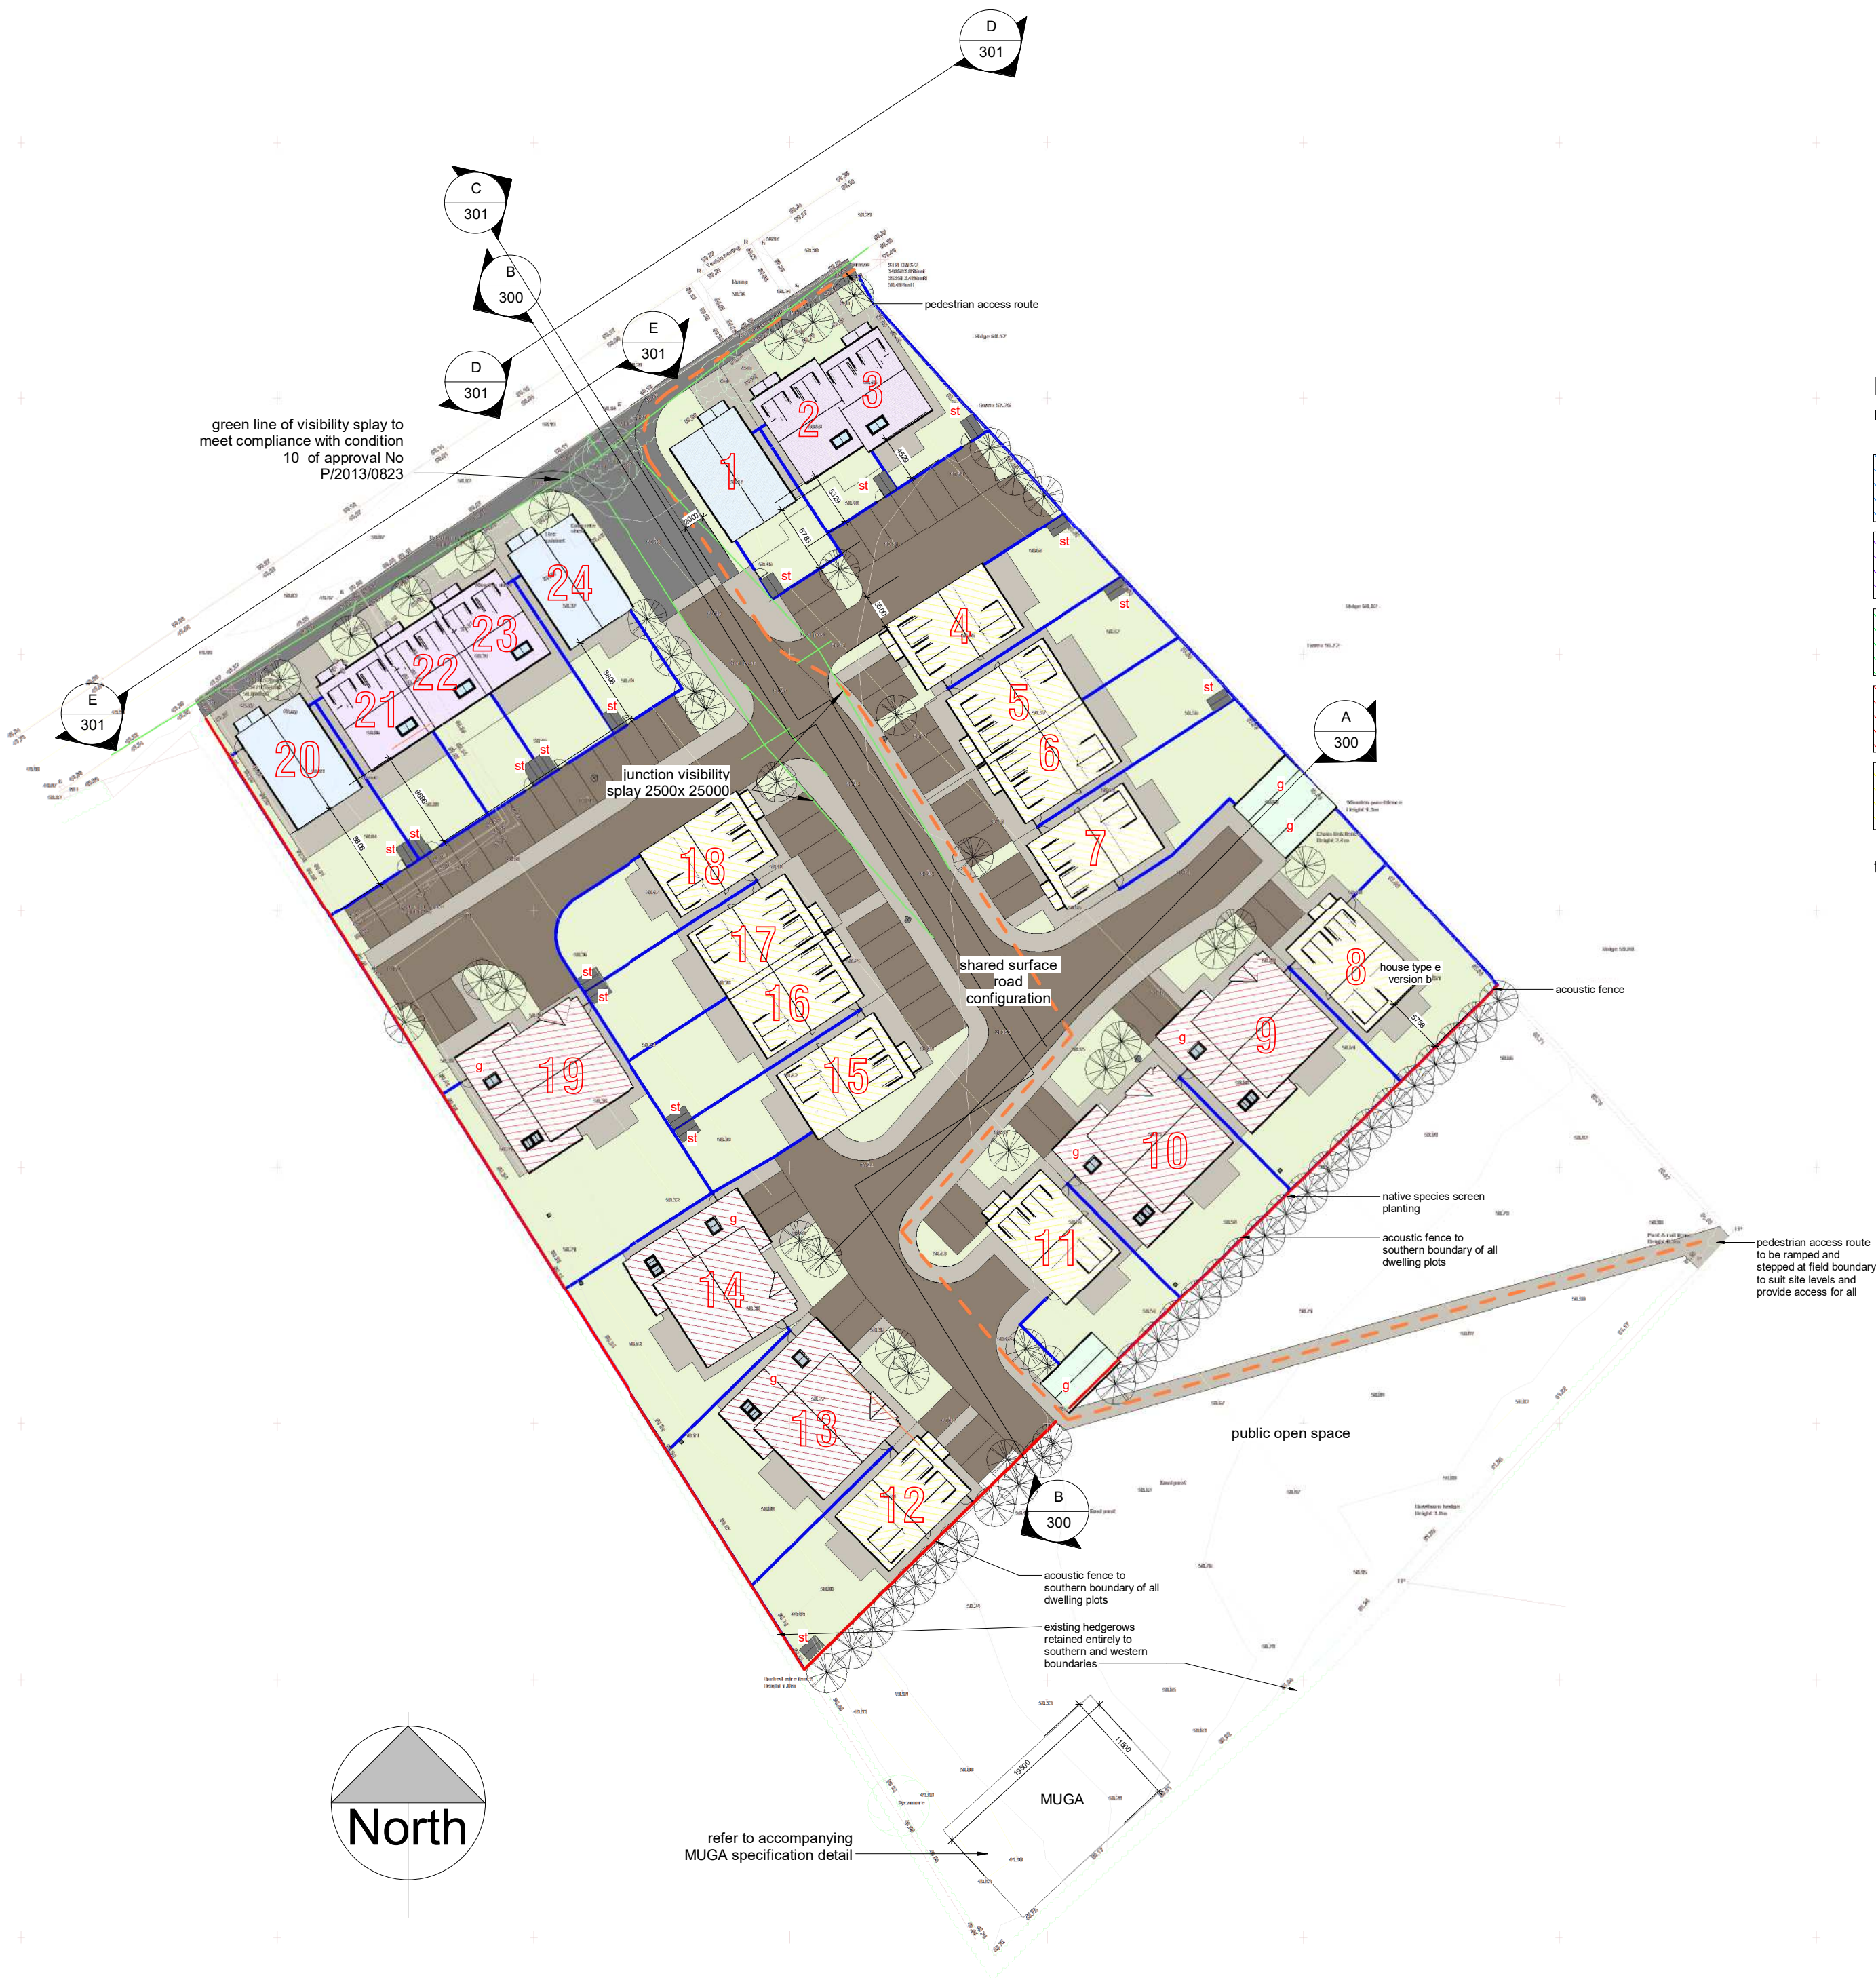

- house type legend
note areas are to ext line of ext walls.
- house type a - 2No
2 storey - 3 bedroom - 150m/sq ext + detached garage
 - house type b - 5No
2.5 storey - 3 bedroom - 161m/sq ext + detached garage
 - house type c - 5No
2.5 storey - 4 bedroom - 242m/sq ext inc intergal garage
 - house type d - 7No
2 storey - 4 bedroom - 210m/sq ext inc intergal garage
 - house type e - 5No
2 storey - 4 bedroom - 195m/sq ext + detached garage
- total 24No dwellings
- st garden store
 - g garage
 - new native species tree planting
 - 1800mm high timber boundary fence
 - 1800mm acoustic boundary fence