


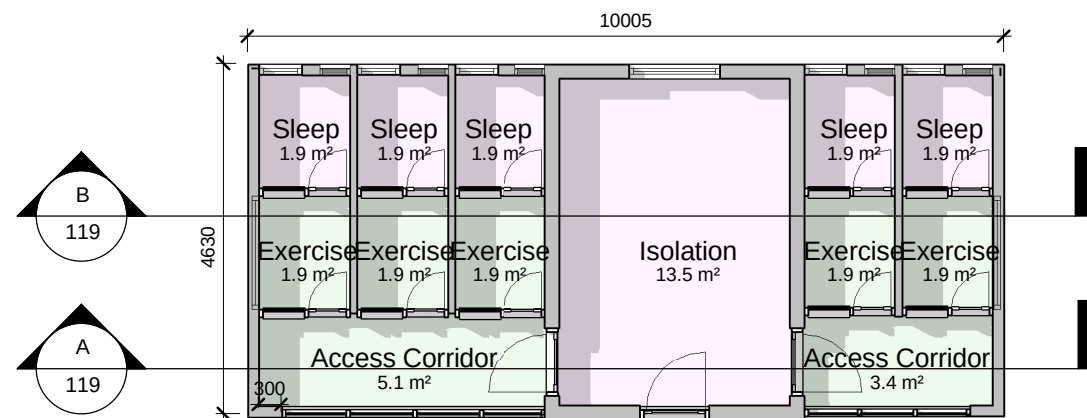


Isolation Unit Ground Floor
1 : 100



Front Elevation
1 : 100



Side Elevation 1
1 : 100

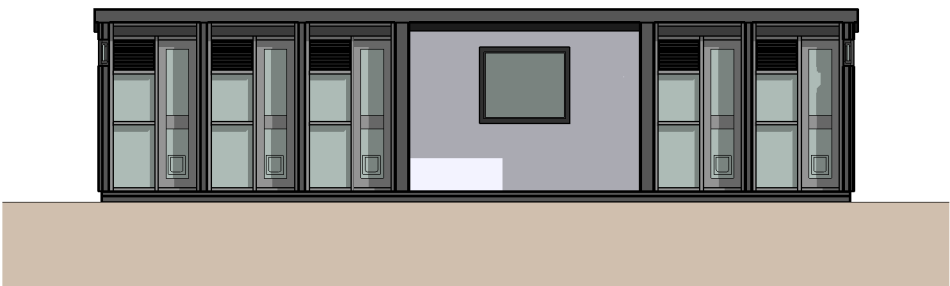

Section B
1 : 100




Rear Elevation
1 : 100



Side Elevation 2
1 : 100



Section A
1 : 100

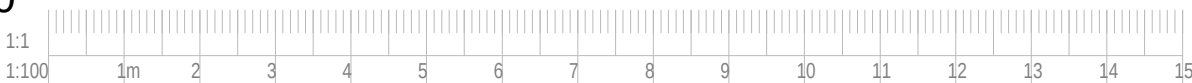

REV.		DATE		DRN.				CHKD.			
CLIENT Cats Protection							PROJECT New Adoption Centre				BOWKER SADLER ARCHITECTURE A: Hatherlow House, Hatherlow, Romiley, Stockport SK6 3DY T: 0161 406 7333 E: bsp@bowker-sadler.co.uk W: www.bowker-sadler.co.uk
DRAWING Isolation Unit							JOB No 16-058		DRAWING No 119	REVISION	
SCALE 1 : 100		SHEET SIZE @ A3		DRAWN RH	CHECKED GD	DATE 17.07.17		STATUS Planning			