


Proposed Site Plan

1 : 200

1 : 200

Crown Copyright. All rights reserved. Licence no. 100019980

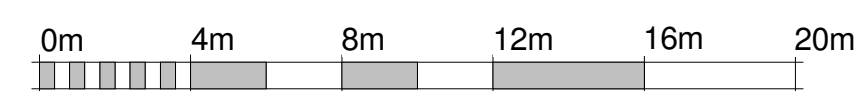

VISUAL SCALE 1:200 @ A1

X:\Greenspace Jobs 2016\16-22 Houses at Tudor Drive, Penley\2.0 Architectural drawings\2.2 Models\Central\16-22 Site Model C.rvt

L	Hedge plotted accurately, hard paving reduced and planting altered	WH	JB	23/03/17
K	Further notes added following planners comments	JB	KS	27/02/17
J	Amendments to pedestrian crossing	JB	JB	24/02/17
I	Amendments made in response to planners comments	JV	JB	09/02/17
H	Amendments to Car Plot 4 & 5 Location.	IB	JB	27/01/17
G	Dimensions added and Plot 6 garage amended	JB	KS	26/01/17
F	Site layout adjusted	IB	GB	20/01/17
E	Amendments to annotations and following visibility splay planner comments.	JV	JB	04/11/16
D	Amendments made to visibility splay and hedges following highway officer/planner comments.	JV	JB	04/11/16
C	Fence added	JV	KS	12/09/16
Rev	Revision Description	Drawn	Check Date	

eenspace Architects Ltd
The Old Town Hall
The Square, Ellesmere
Shropshire SY12 0EJ
Tel 44(0)1691 623889

e-mail: greenspace@greenspacearchitects.co.uk
web: www.greenspacearchitects.co.uk

Project Healthcare Dis

Title

Proposed Site Plan

Scale @ A1	Scale @ A3	Drawn By	Checked By	Date
1 : 200	1 : 400	IB	GE	20/01/17

Drawing Number	Job No.	Sheet No.	Rev.
	16-22	A22100	L