



Land Registry

Official copy of
title plan

Title number **CYM367525**
Ordnance Survey map reference **SJ2850NW**
Scale **1:1250 enlarged from 1:2500**
Administrative area **Wrexham / Wrecsam**

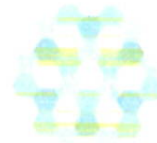

© Crown Copyright. Produced by Land Registry. Reproduction in whole or in part is prohibited without the prior written permission of Ordnance Survey. Licence Number 100026216

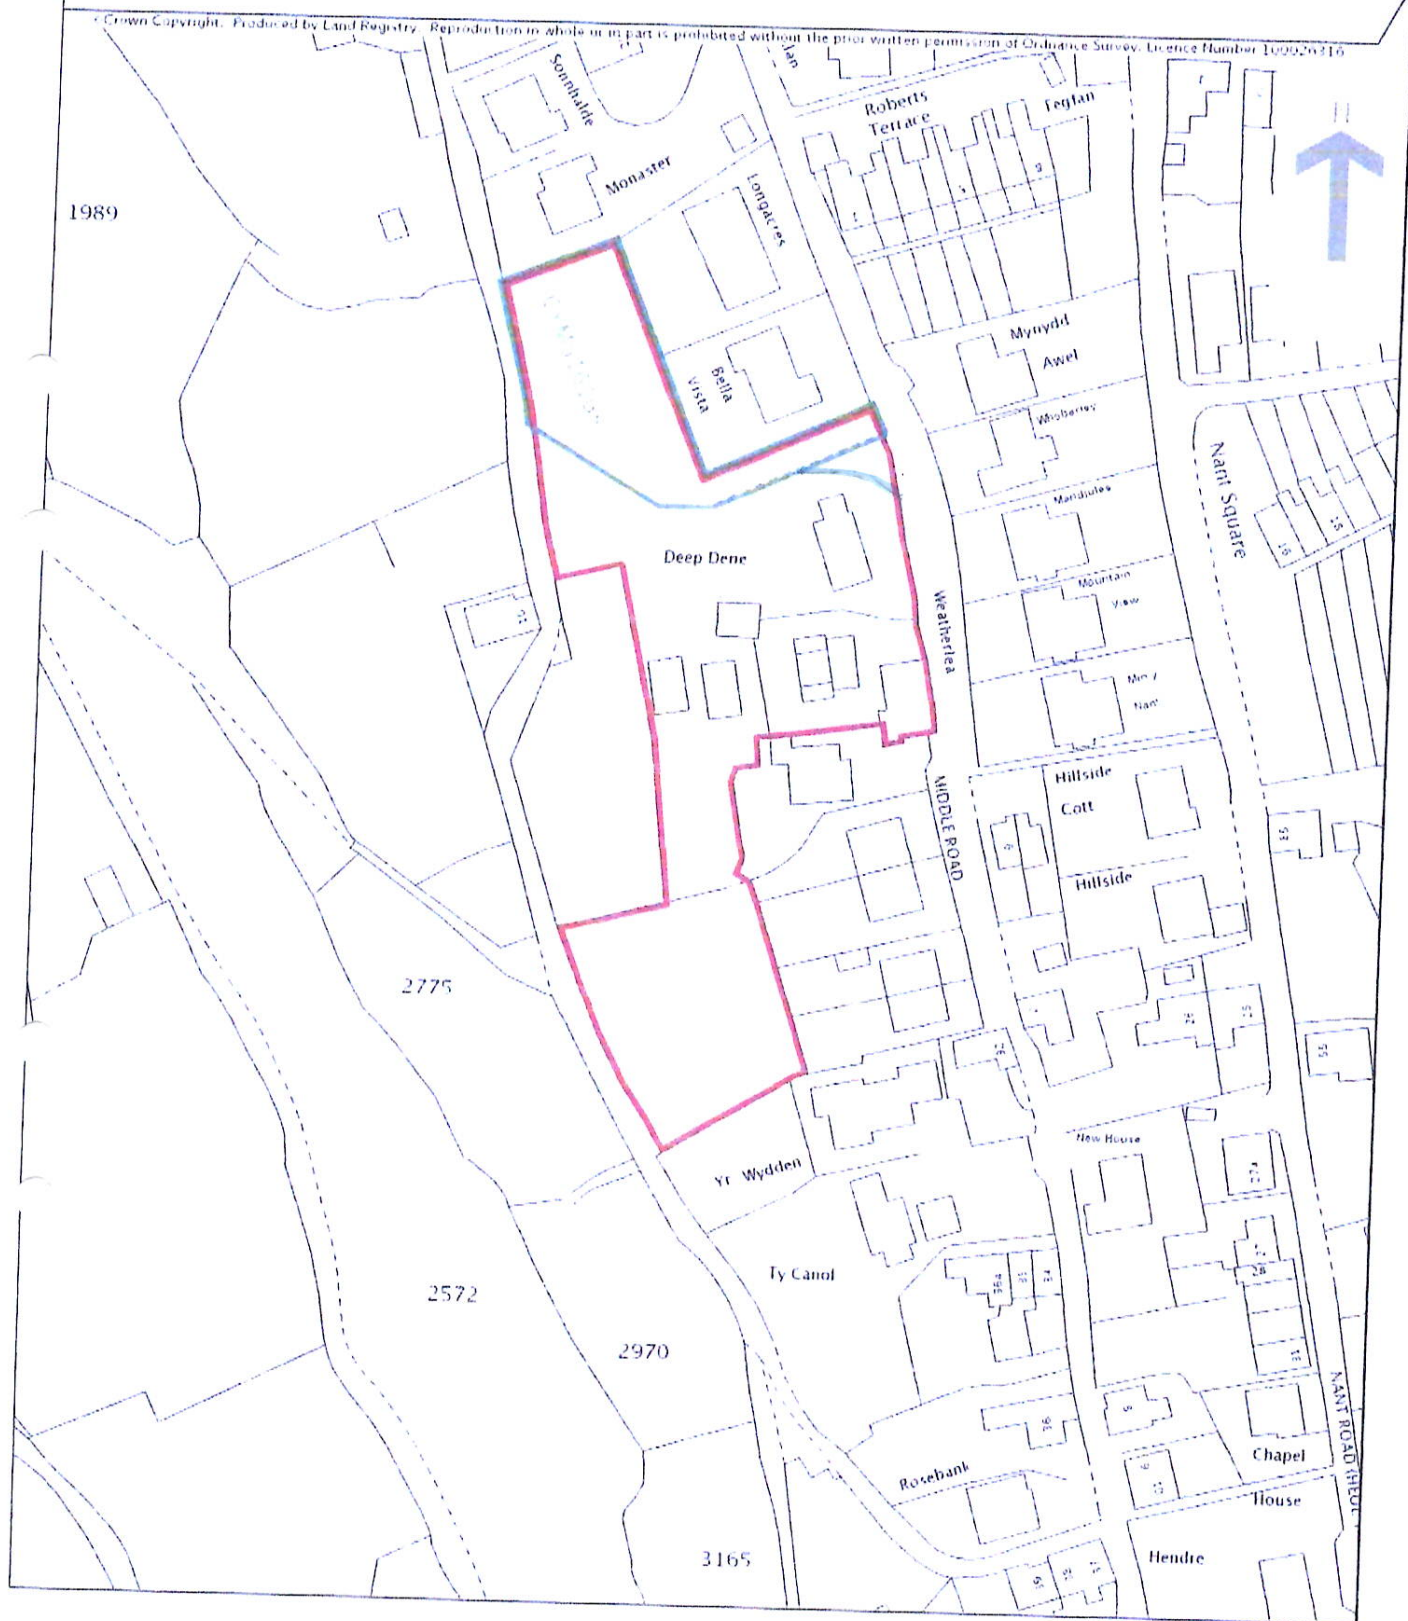

** SPLAY. 23/02/15.*

This official copy is incomplete without the preceding notes page
Mae'r copi swyddogol hwn yn anghyllawn heb y dudalen nodiadau fflachorol.

Cadfan

Land adj to Bella Vista, Middle Road, Coedpoeth



Ref:- Site Plan
1/1001/03/14
New Dwelling
Ravenswood
Middle Road
Coedpoeth
Wrexham
LL11 3TN

REVISED

17.12.14

Map Ref: 328308.350864
Map scale: 1:500
Printed by:
Printed on: 08.08.10

