


Cadfan


Land adj to Bella Vista, Middle Road, Coedpoeth

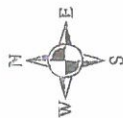

Ref:- Site Plan
1/1001/03/14
New Dwelling
Ravenswood
Middle Road
Coedpoeth
Wrexham
LL11 3TN

17/11/14

Map Ref: 328306.350864
Map scale: 1:500
Printed by:
Printed on: 06.08.10

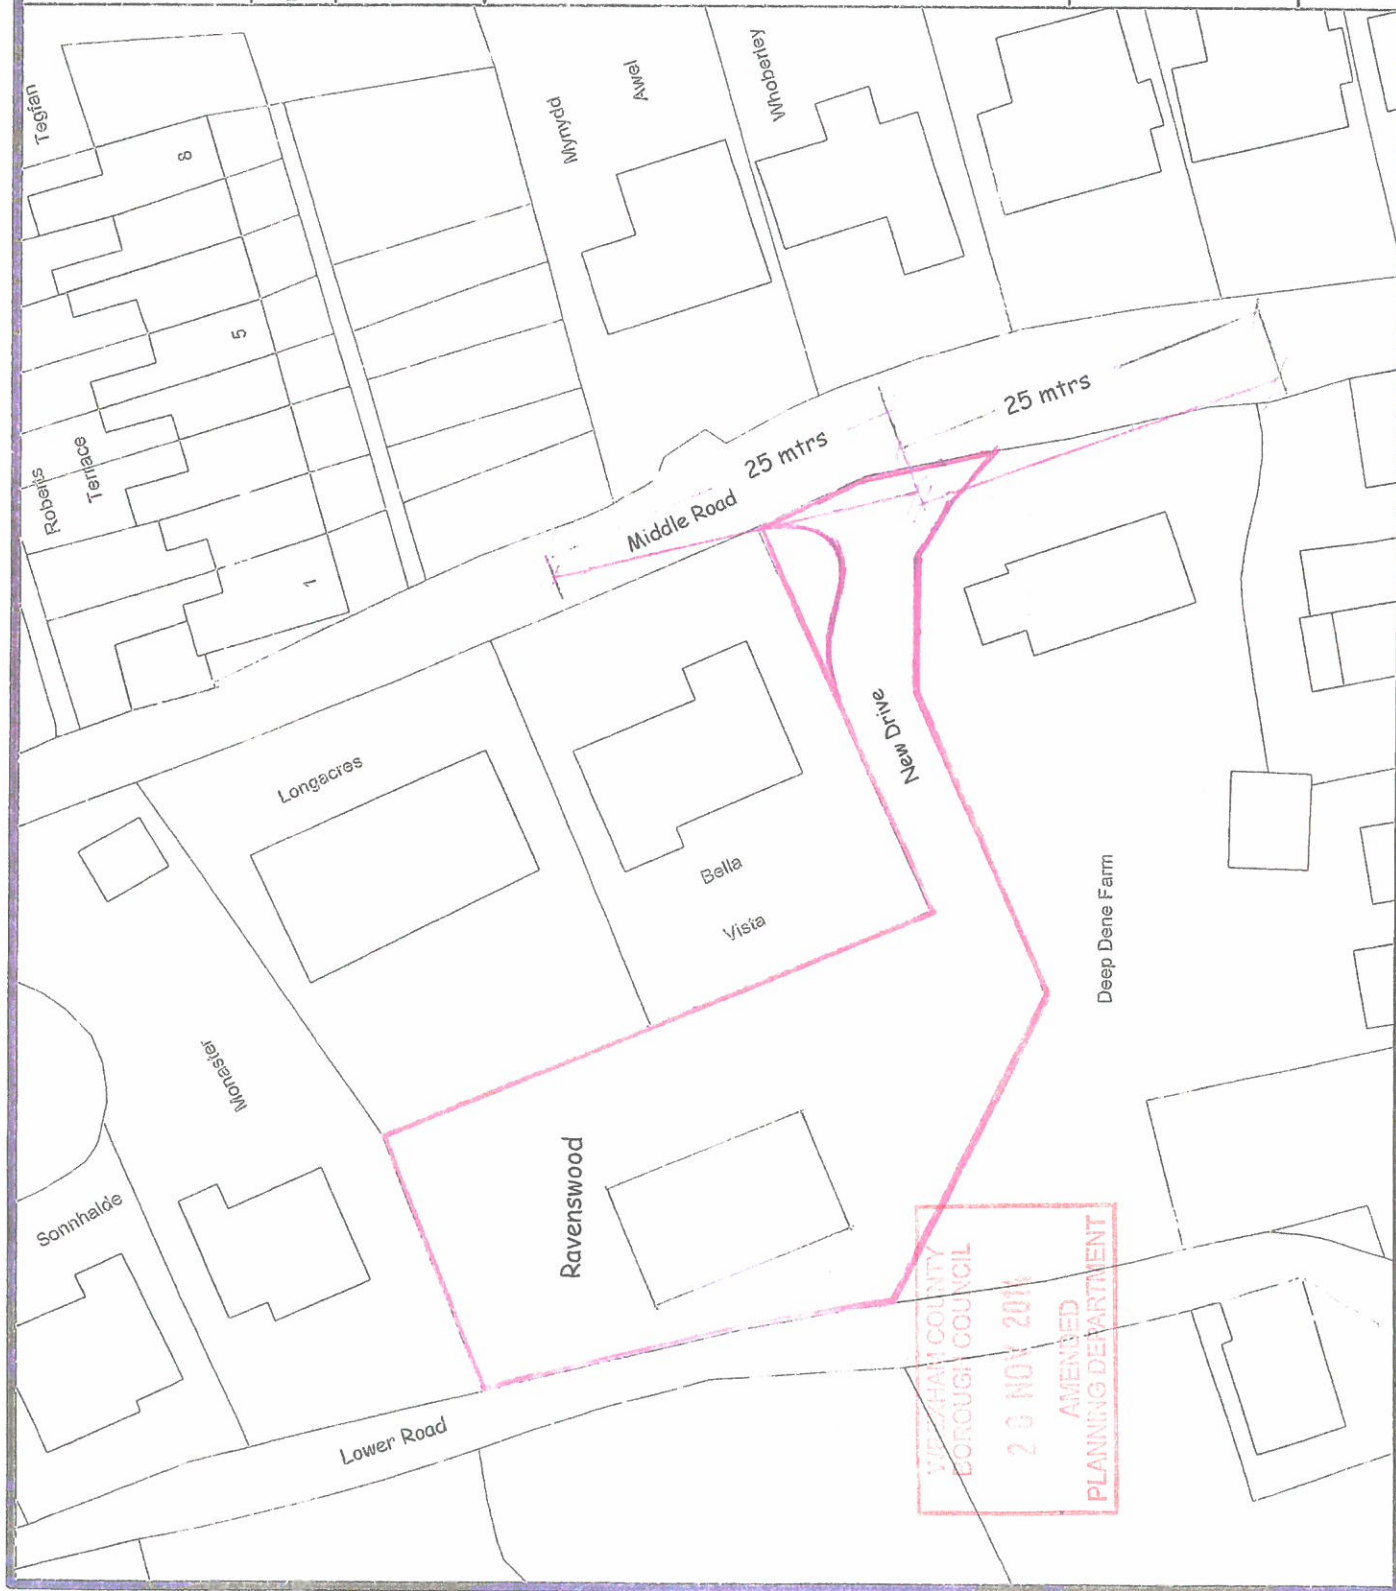

WREXHAM COUNTY
BOROUGH COUNCIL
20 NOV 2014
AMENDED
PLANNING DEPARTMENT