
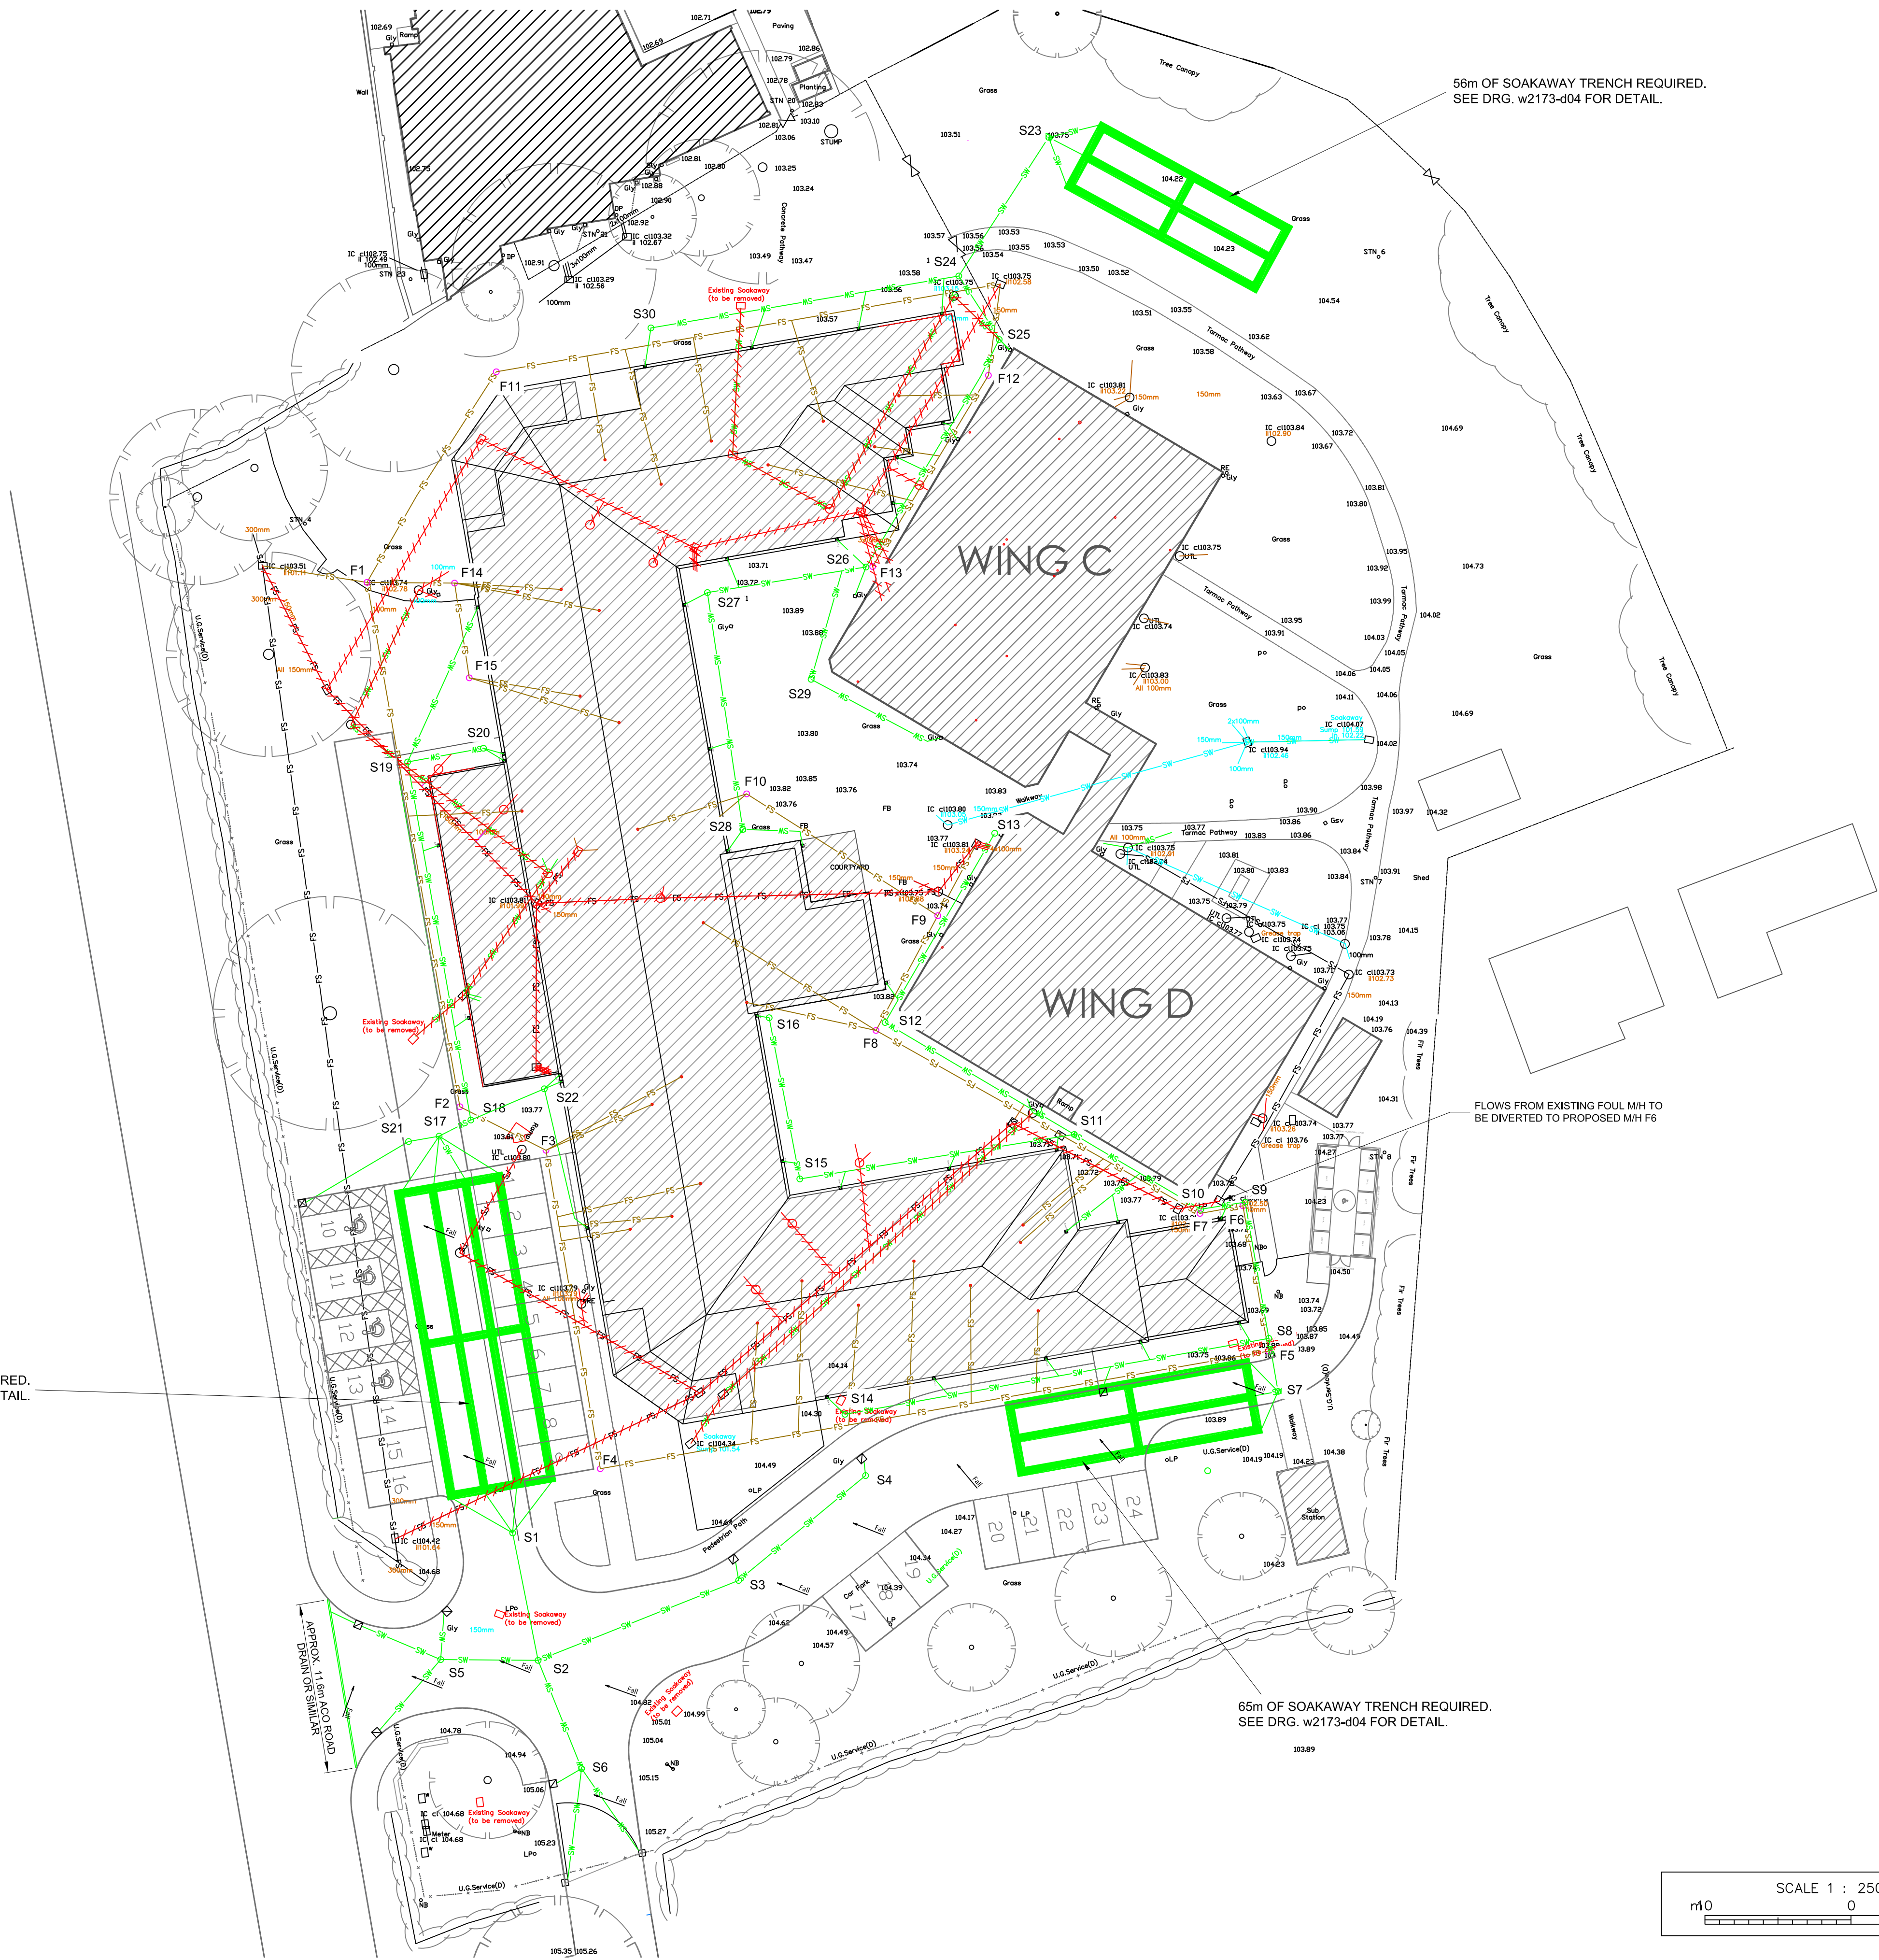


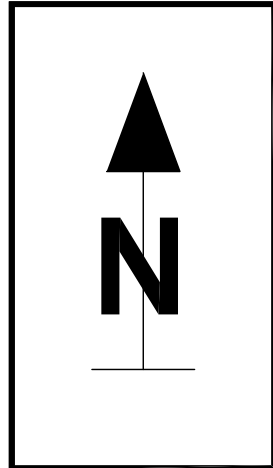

- NOTES
1. All dimensions in millimetres and all levels in metres unless shown otherwise.
 2. Adoptable drainage to be in accordance with Sewers for Adoption 7th Edition, 'Civil Engineering Specification for the Water Industry (CESWI) 7th Edition' and Dwr Cymru Welsh Water C5501A.
 3. Private drainage to be in accordance with Building Regulations Approved H and BS EN 752:2008.
 4. The materials standards and workmanship specifications for the proposed adoptable sewers are in accordance with those set out in Sewers for Adoption 7th Edition and the requirements of DCWW as the Statutory Sewerage Undertaker.
 5. Refer to drawing w2173-d03 for surface water drainage longitudinal sections (including lateral drain for adoption).
 6. Refer to drawing w2173-d02 for longitudinal sections foul water drainage (including existing lateral drain).
 7. Refer to drawing w2173-d04 for proposed lateral connection details to sewer.

- KEY
- SW — EXISTING SURFACE WATER TO BE RETAINED
 - FS — EXISTING FOUL TO BE RETAINED
 - EXISTING SEWER TO BE ABANDONED
 - SW — PROPOSED SURFACE WATER SEWER
 - FS — PROPOSED FOUL SEWER
 - PROPOSED SOAKAWAY TRENCH

REFERENCES
GRID REFERENCE - SJ 29074 38274

B	12/09/14	SITE ENTRANCE AMENDED
A	10/06/14	FIRST ISSUE
REV	DATE	DESCRIPTION

CLIENT

waterco consultants

Waterco Ltd.
Eden Court, Ruthin LL15 1NJ

01824 702220 fax 705244
www.waterco.co.uk

SCHEME

CHIRK COURT
PHASE 2

TITLE

PROPOSED SITE
DRAINAGE LAYOUT

STATUS

APPROVAL

DRAWN	CHECKED	APPROVED	SCALE
AR	TM	MM	1:250 @ A1

DRAWING NO.	REV
w2173-d01	B