
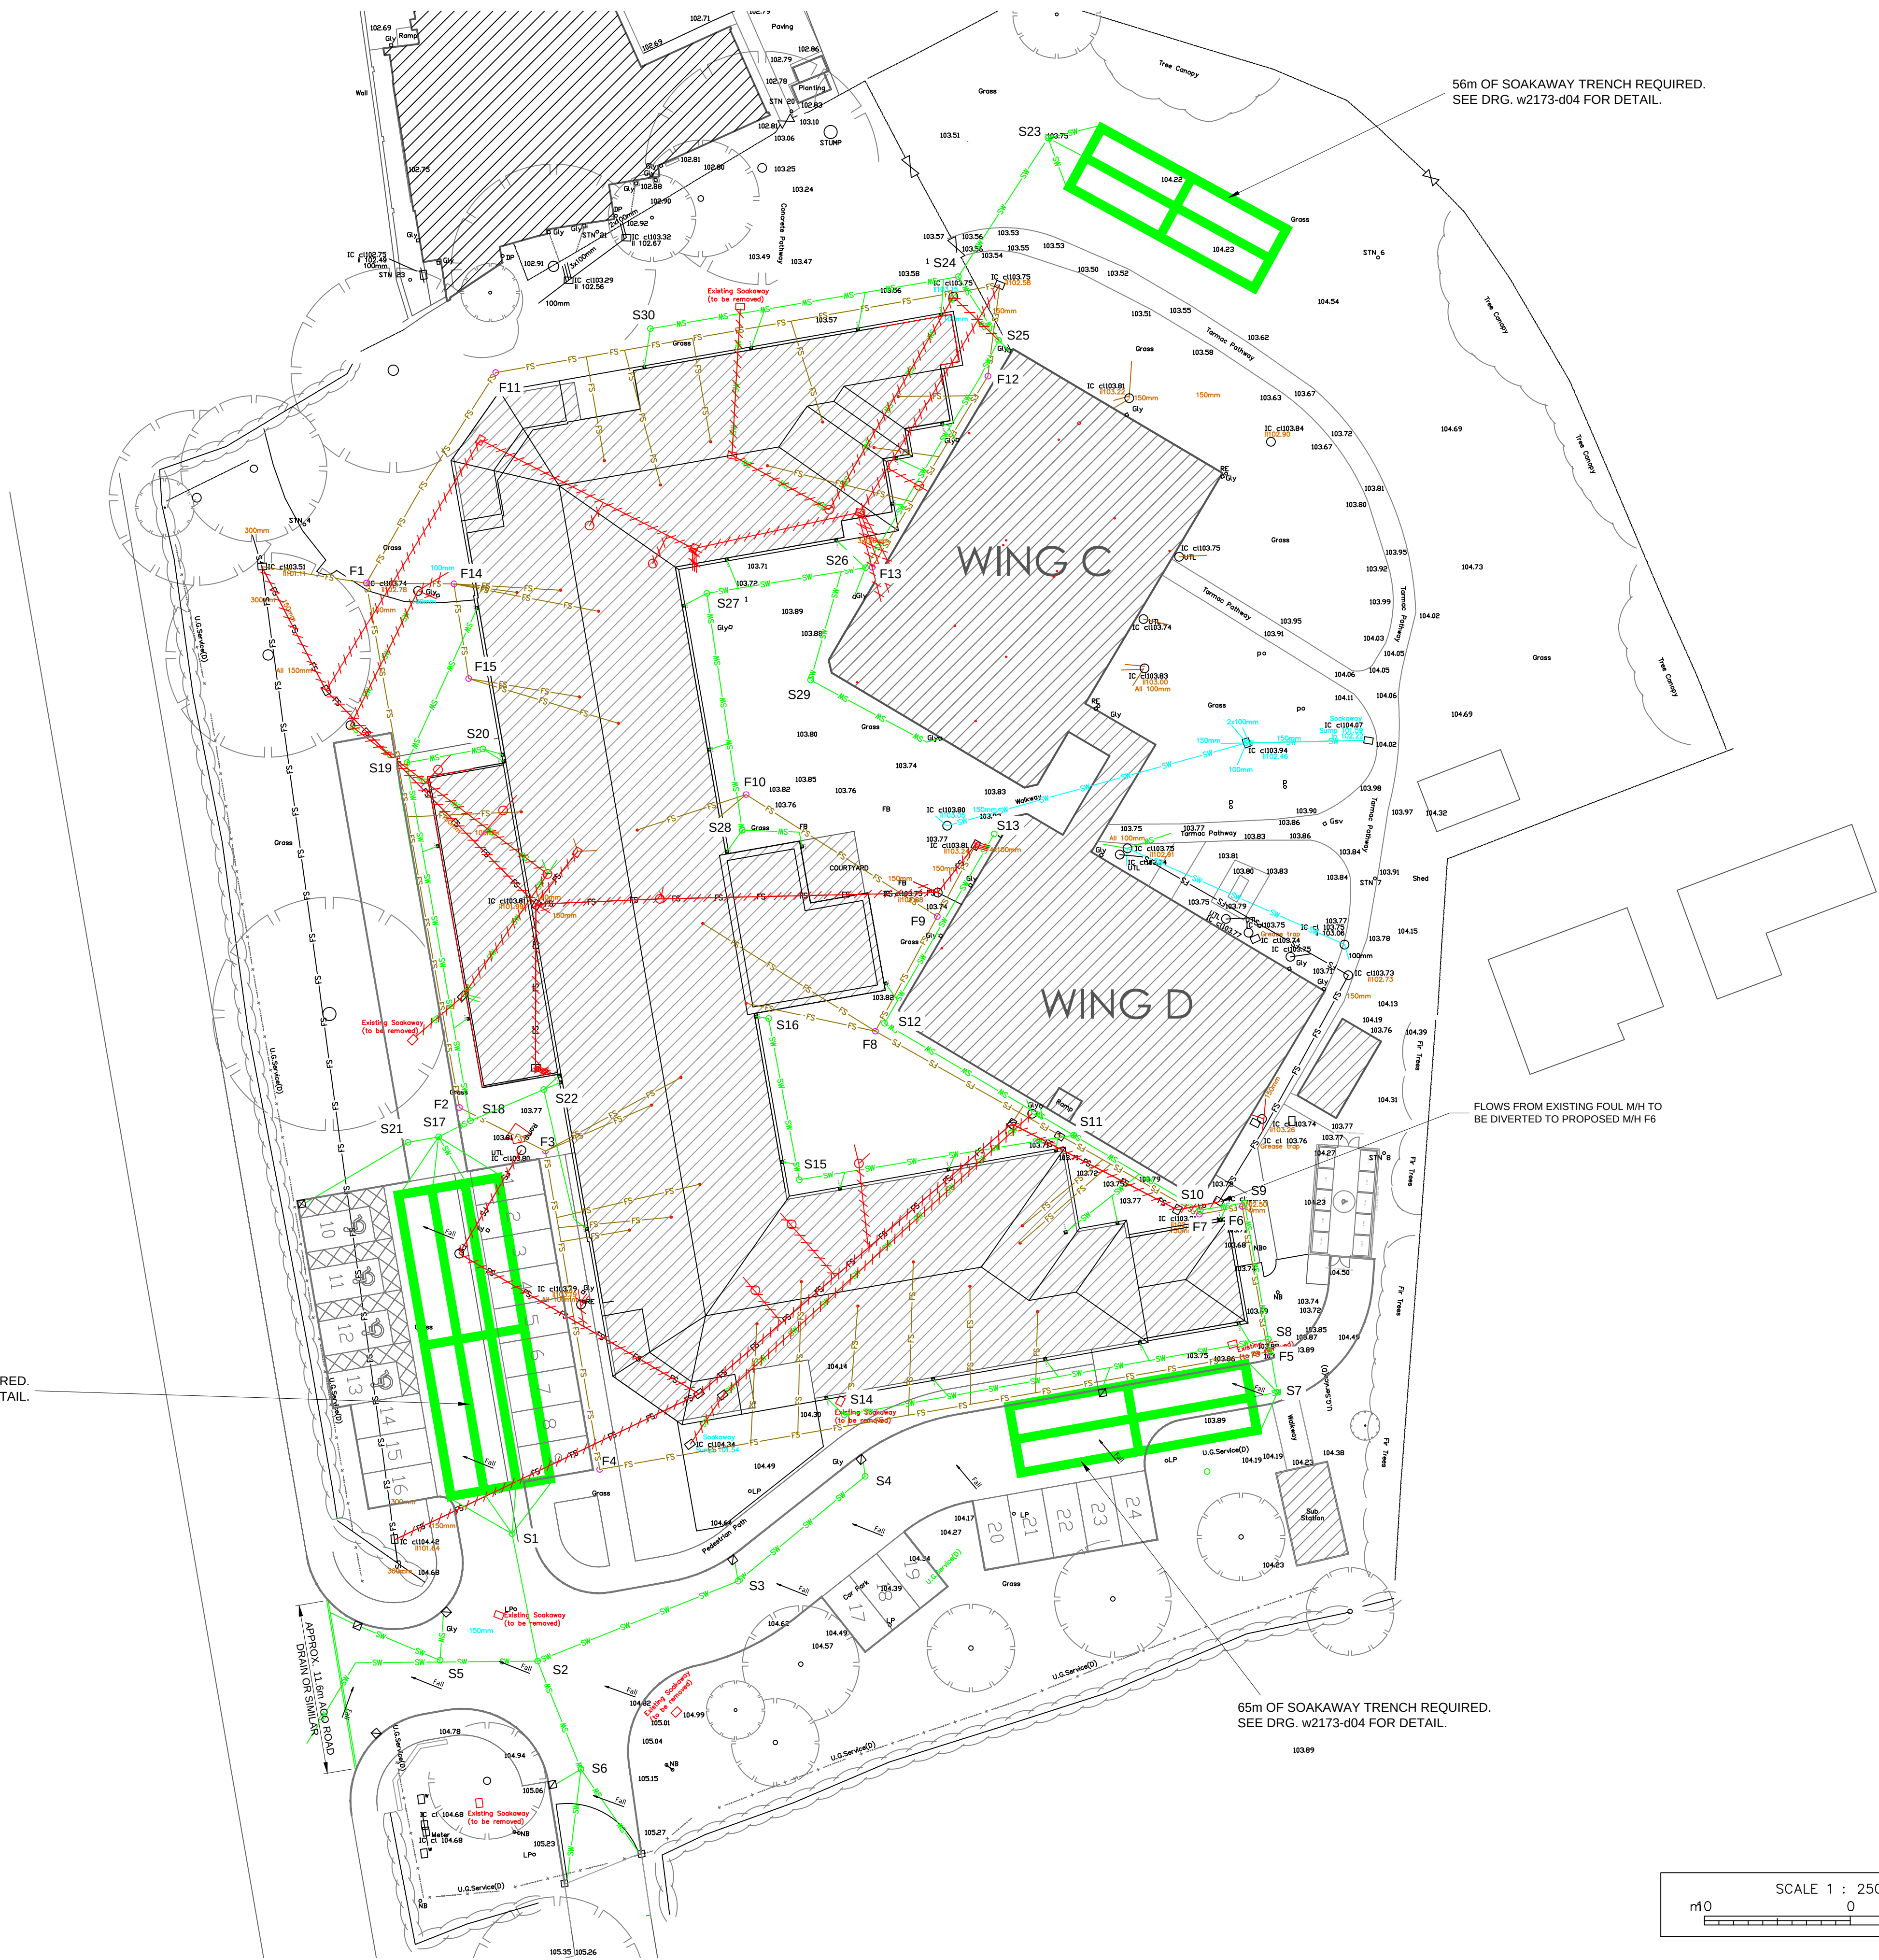


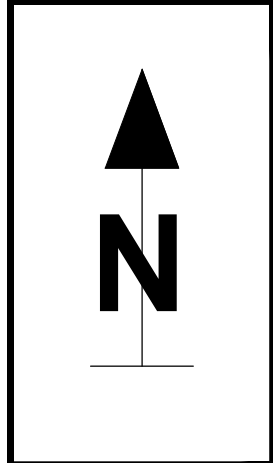

NOTES

- All dimensions in millimetres and all levels in metres unless shown otherwise.
- Adoptable drainage to be in accordance with Sewers for Adoption 7th Edition, 'Civil Engineering Specification for the Water Industry (CESWI) 7th Edition' and Dwr Cymru Welsh Water C5501A.
- Private drainage to be in accordance with Building Regulations Approved H and BS EN 752:2008.
- The materials standards and workmanship specifications for the proposed adoptable sewers are in accordance with those set out in Sewers for Adoption 7th Edition and the requirements of DCWW as the Statutory Sewerage Undertaker.
- Refer to drawing w2173-d03 for surface water drainage longitudinal sections (including lateral drain for adoption).
- Refer to drawing w2173-d02 for longitudinal sections foul water drainage (including existing lateral drain).
- Refer to drawing w2173-d04 for proposed lateral connection details to sewer.

KEY

- EXISTING SURFACE WATER TO BE RETAINED
- EXISTING FOUL TO BE RETAINED
- EXISTING SEWER TO BE ABANDONED
- PROPOSED SURFACE WATER SEWER
- PROPOSED FOUL SEWER
- PROPOSED SOAKAWAY TRENCH

REFERENCES

GRID REFERENCE - SJ 29074 38274

A 10/06/14 FIRST ISSUE

REV DATE DESCRIPTION

CLIENT



Waterco Ltd.
Eden Court, Ruthin LL15 1NJ
01824 702220 fax 705244
www.waterco.co.uk

SCHEME

CHIRK COURT
PHASE 2

TITLE

PROPOSED SITE
DRAINAGE LAYOUT

STATUS

APPROVAL

DRAWN

AR

CHECKED

TM

APPROVED

MM

SCALE

1:250 @ A1

DRAWING NO.

w2173-d01

REV

A