

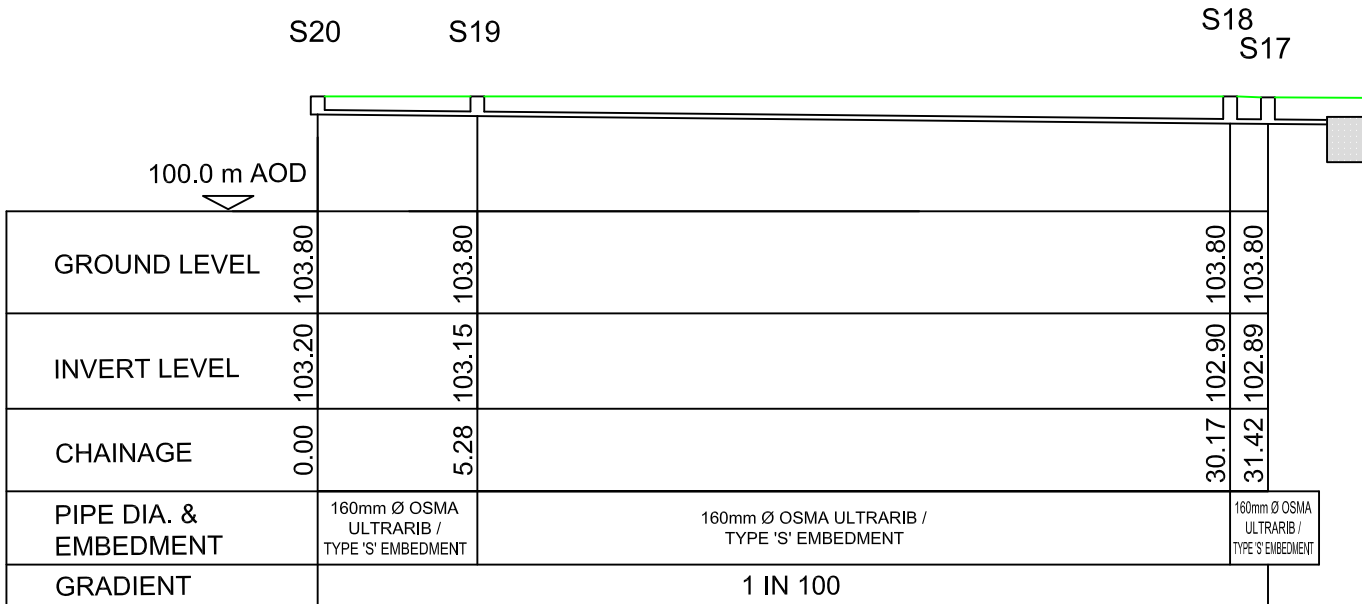
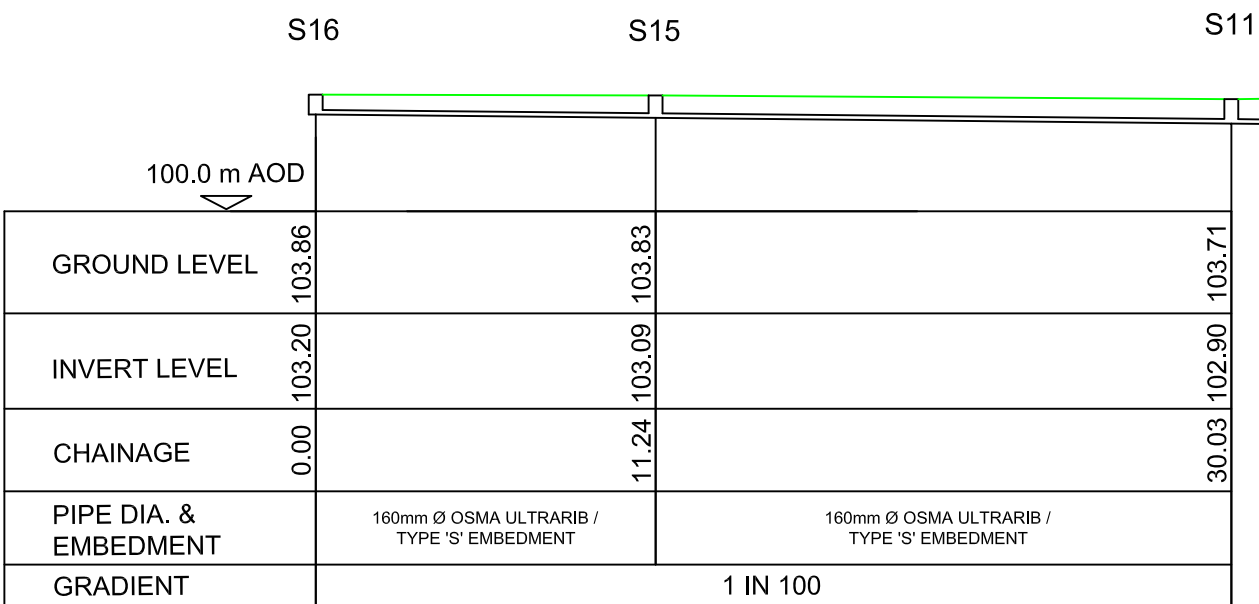
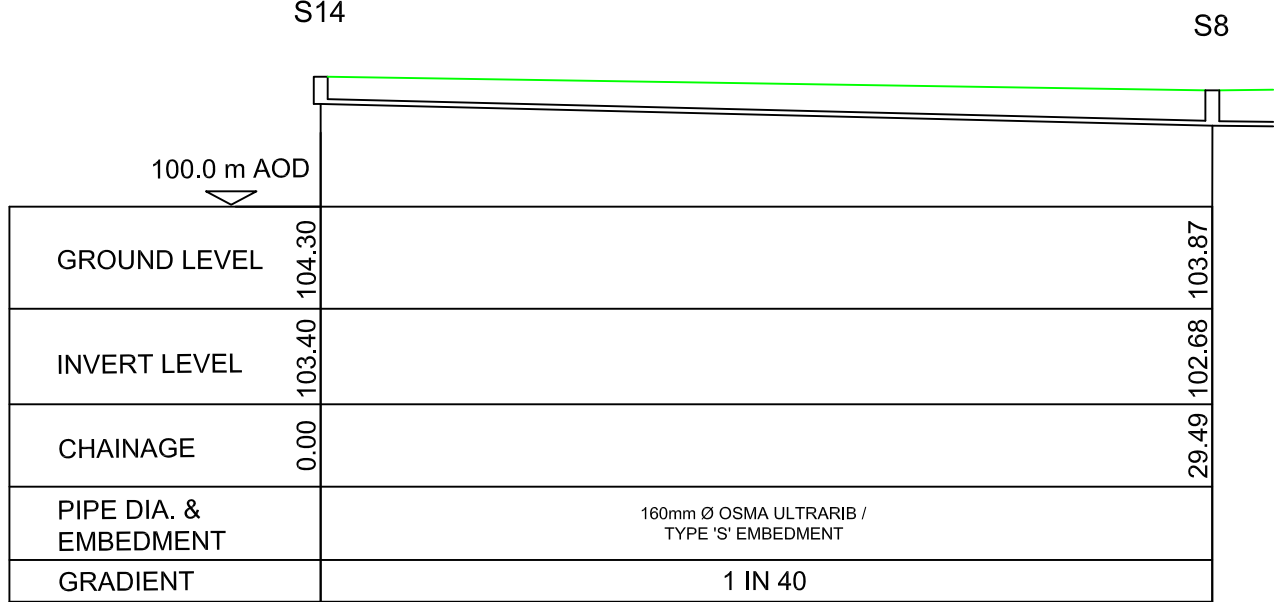
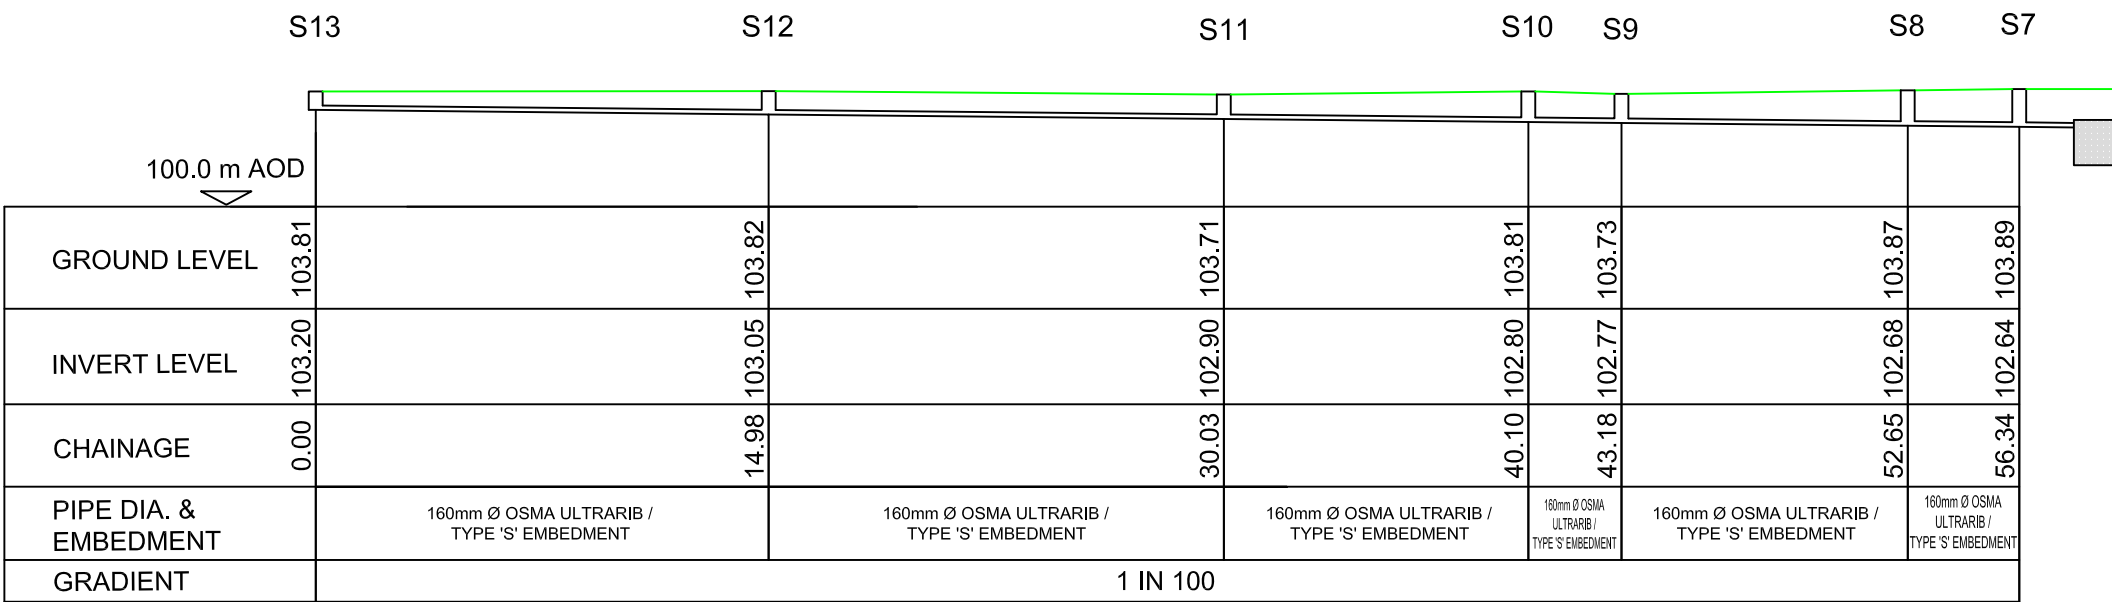
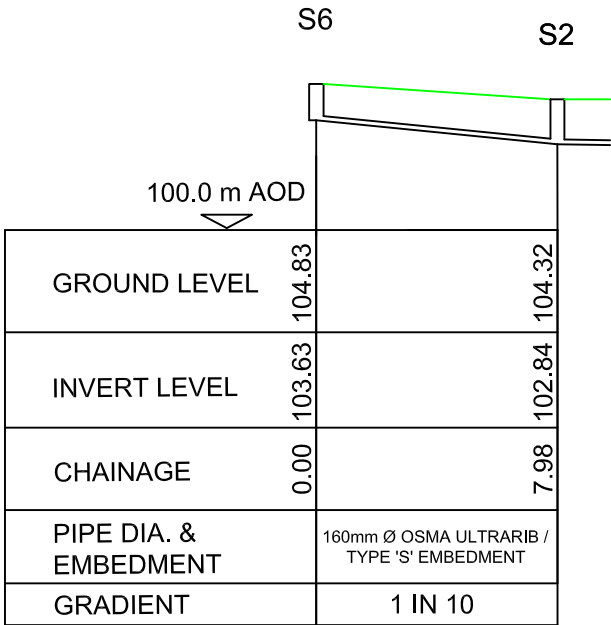
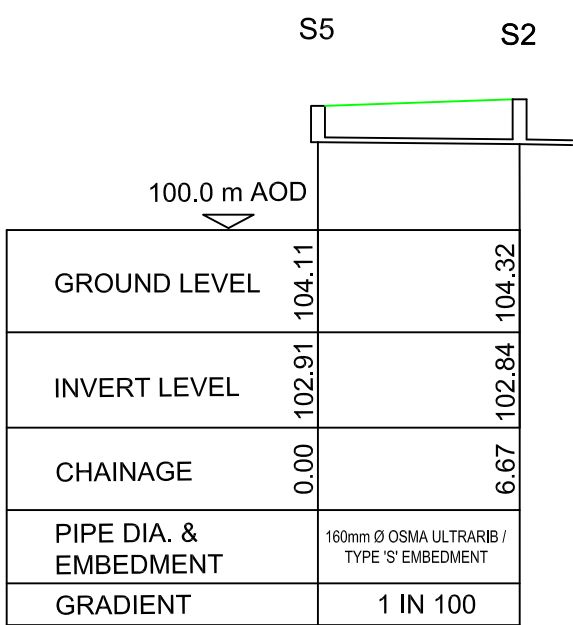
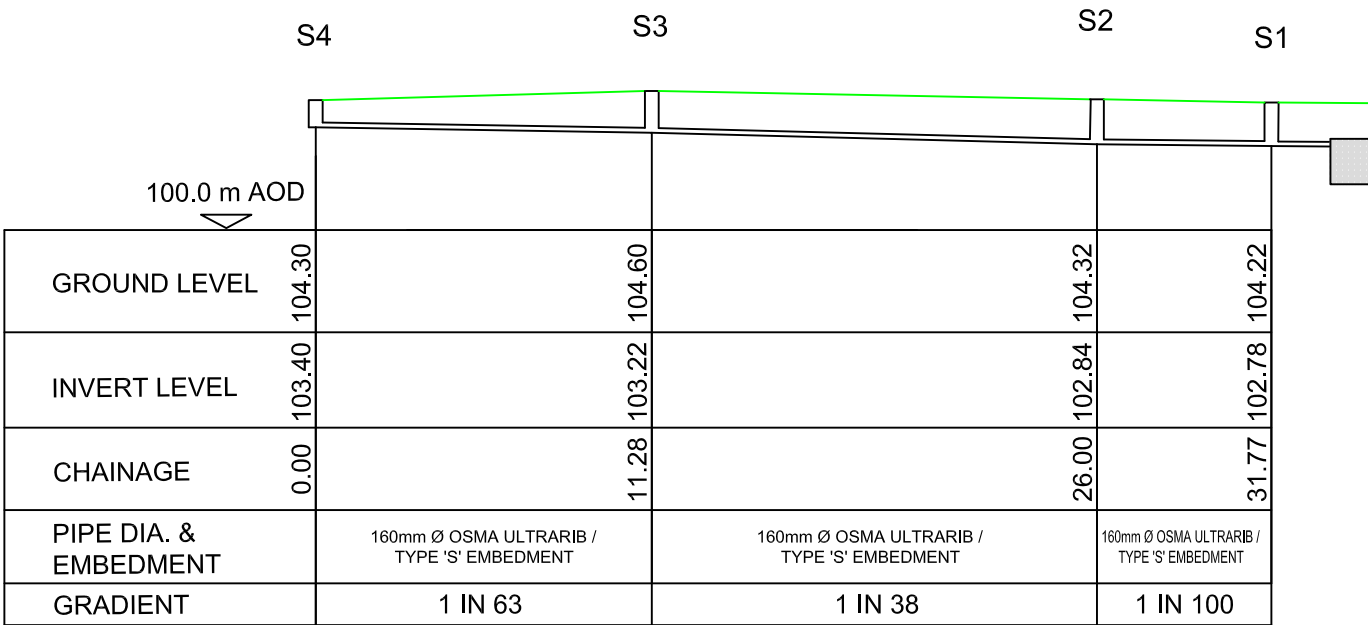
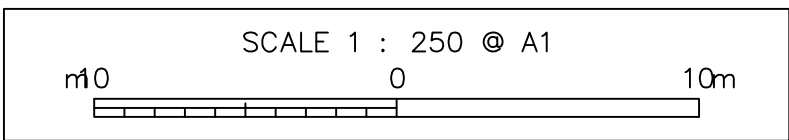


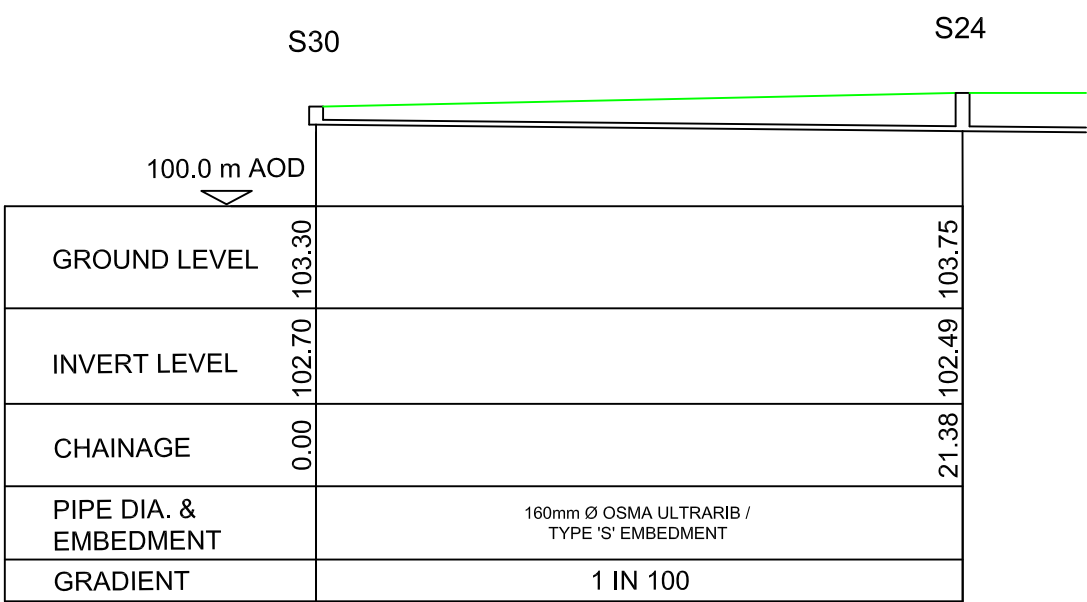

WARNING:
THE DRAINAGE LAYOUT IS BASED UPON EXISTING TOPOGRAPHICAL INFORMATION WITHOUT THE PRESENCE OF ALTERNATIVE PROPOSED INFORMATION. DESIGN SHOULD BE CHECKED IF ANY SIGNIFICANT GROUND RE-PROFILING IS PROPOSED.

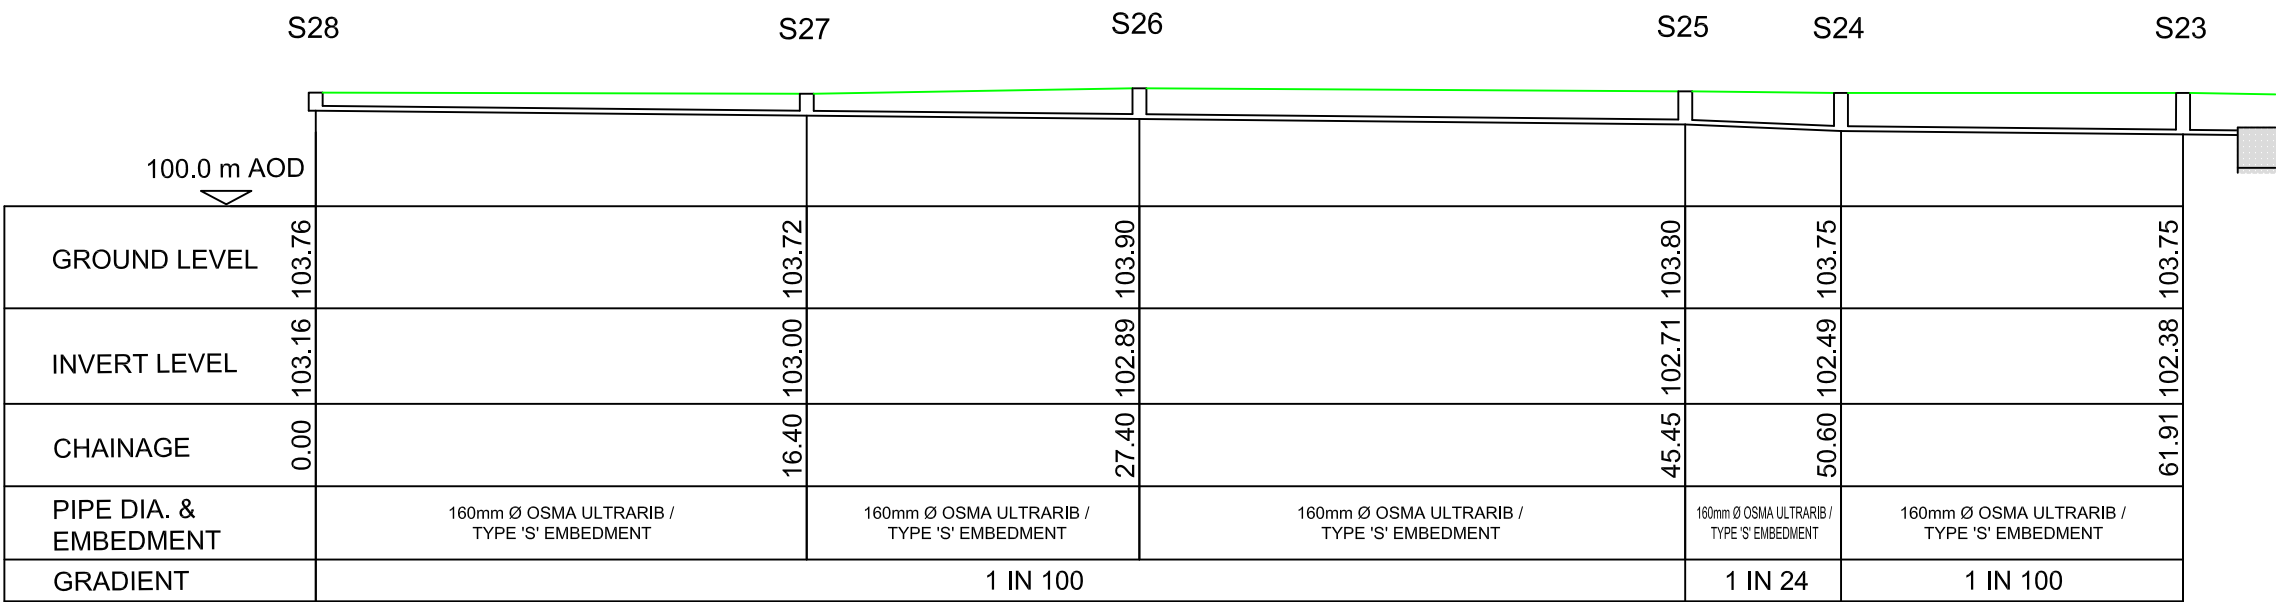

- NOTES
- All dimensions in millimetres and all levels in metres unless shown otherwise.
 - All level information provided is taken from topographical survey of existing site, drg. 8228-01 produced by Barry Lowe Surveys Ltd.
 - Drawing to be read in conjunction with proposed site drainage layout drawing w2173-d01.
 - Refer to drawing w2173-d04 for typical details including pipe bedding and surround details.

B	12/09/14	PROFILE AT SITE ENTRANCE AMENDED
A	10/06/14	FIRST ISSUE
REV	DATE	DESCRIPTION

CLIENT

Waterco Ltd.
Eden Court, Ruthin LL15 1NJ

01824 702220 fax 705244
www.waterco.co.uk

SCHEME

CHIRK COURT
PHASE 2

TITLE

PROPOSED SURFACE WATER
LONG-SECTIONS

STATUS

APPROVAL

DRAWN	CHECKED	APPROVED	SCALE
AR	TM	MM	1:250 @ A1

DRAWING NO.	REV
w2173-d03	B