


Maps by email Plant Information Reply

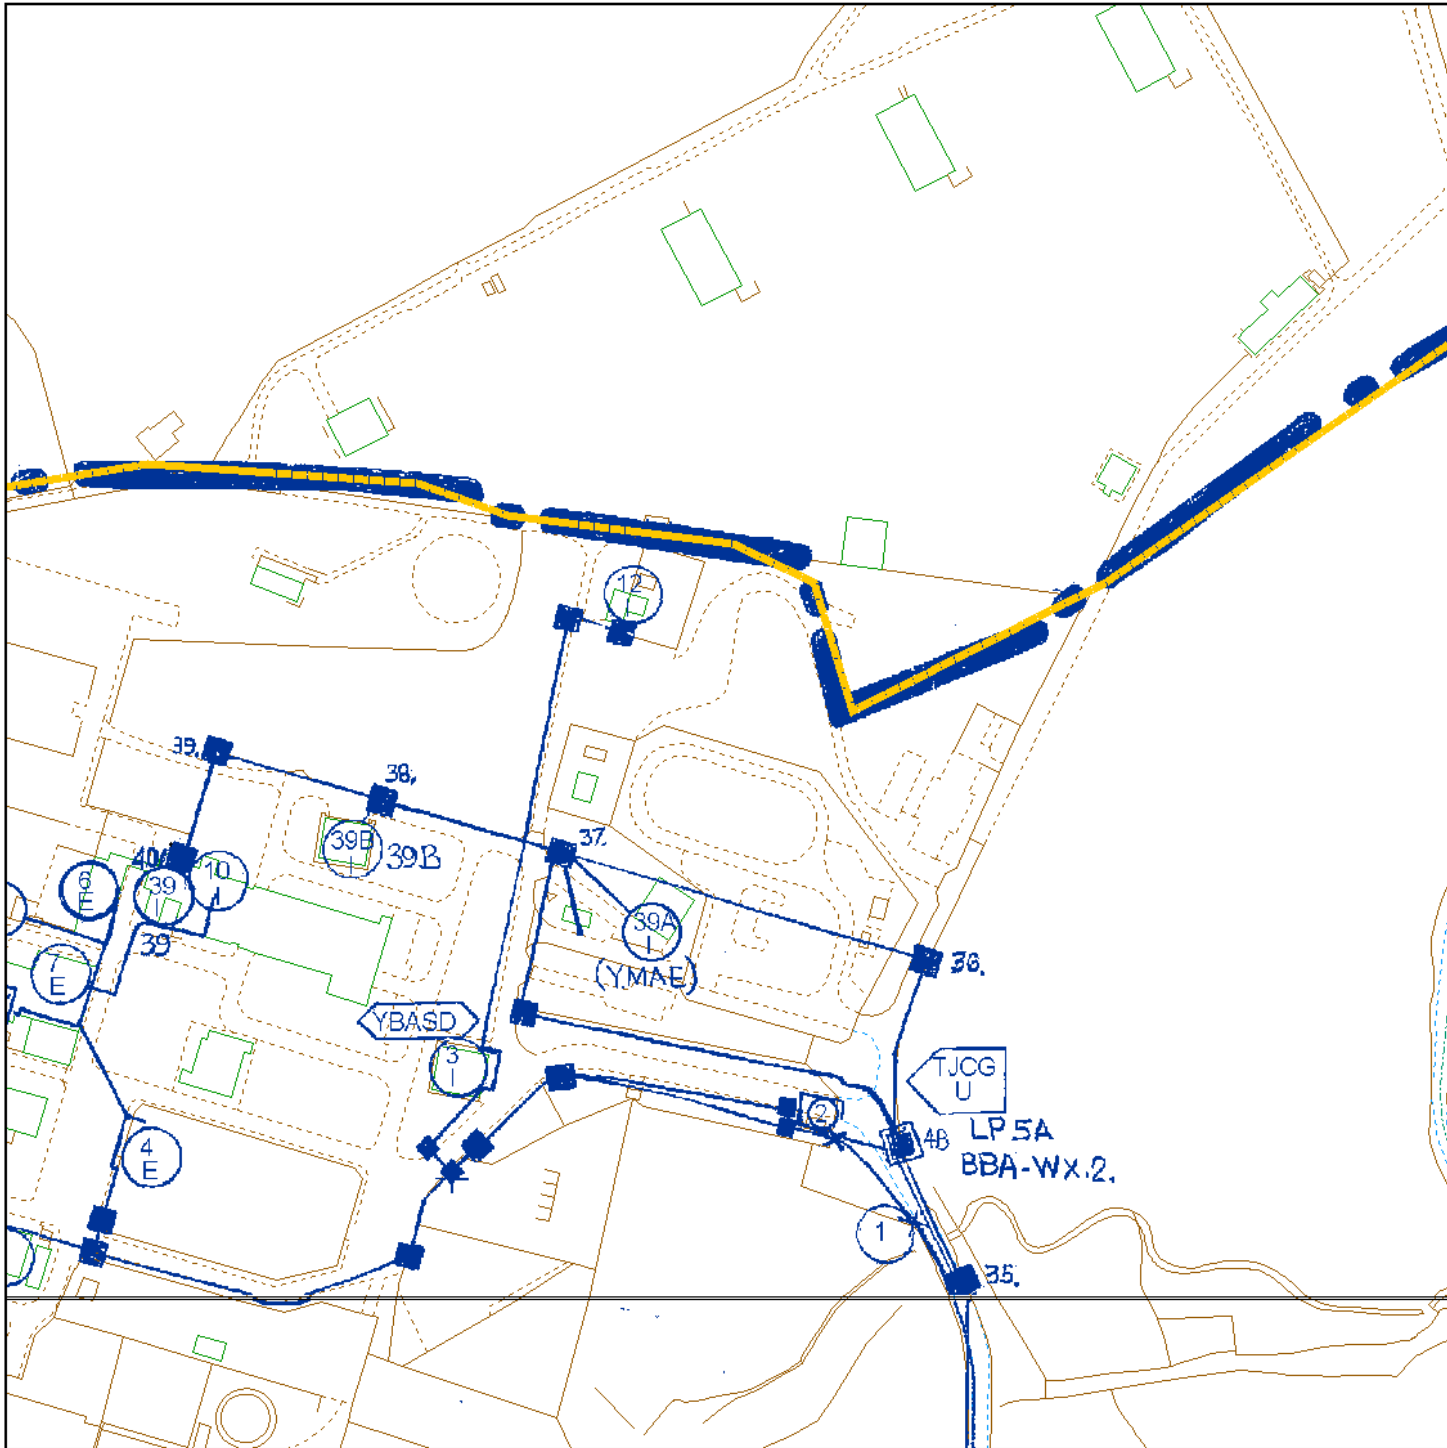

IMPORTANT WARNING

Information regarding the location of BT apparatus is given for your assistance and is intended for general guidance only. No guarantee is given of its accuracy.

It should not be relied upon in the event of excavations or other works being made near to BT apparatus which may exist at various depths and may deviate from the marked route.

DIAL BEFORE YOU DIG

FOR PROFESSIONAL ON SITE ASSISTANCE PRIOR TO COMMENCEMENT OF EXCAVATION WORKS

ADVANCE NOTICE REQUIRED
(Office hours: Monday-Friday 08.00 to 17.00)

Tel: 0800 9173993
E-mail: dbyd@openreach.co.uk
Website: www.dialbeforeyoudig.com

Reproduced from the Ordnance Survey map by BT by permission of Ordnance Survey on behalf of the Controller of Her Majesty's Stationary Office
(C) Crown Copyright British Telecommunications plc 100028040

KEY TO BT SYMBOLS

	UNDERGROUND PLANT		POLE
	OVERHEAD PLANT		CABINET
	JOINT BOX		BURIED JOINT
	DISTRIBUTION POINT		JOINTING POST
	MANHOLE		PROPOSED U/G
	DP BOUNDARY		PROPOSED O/H
	OTHER BT BOUNDARY		PROPOSED BOX

Other proposed plant is shown using dashed lines. BT symbols not listed above may be disregarded. Existing BT plant may not be recorded. Information valid at the time of preparation.


openreach
a BT Group business

BT ref: WIH11360V

Map reference (centre): SJ3828048198

Issued: 15/03/11 11:46:49

Maps by email Plant Information Reply

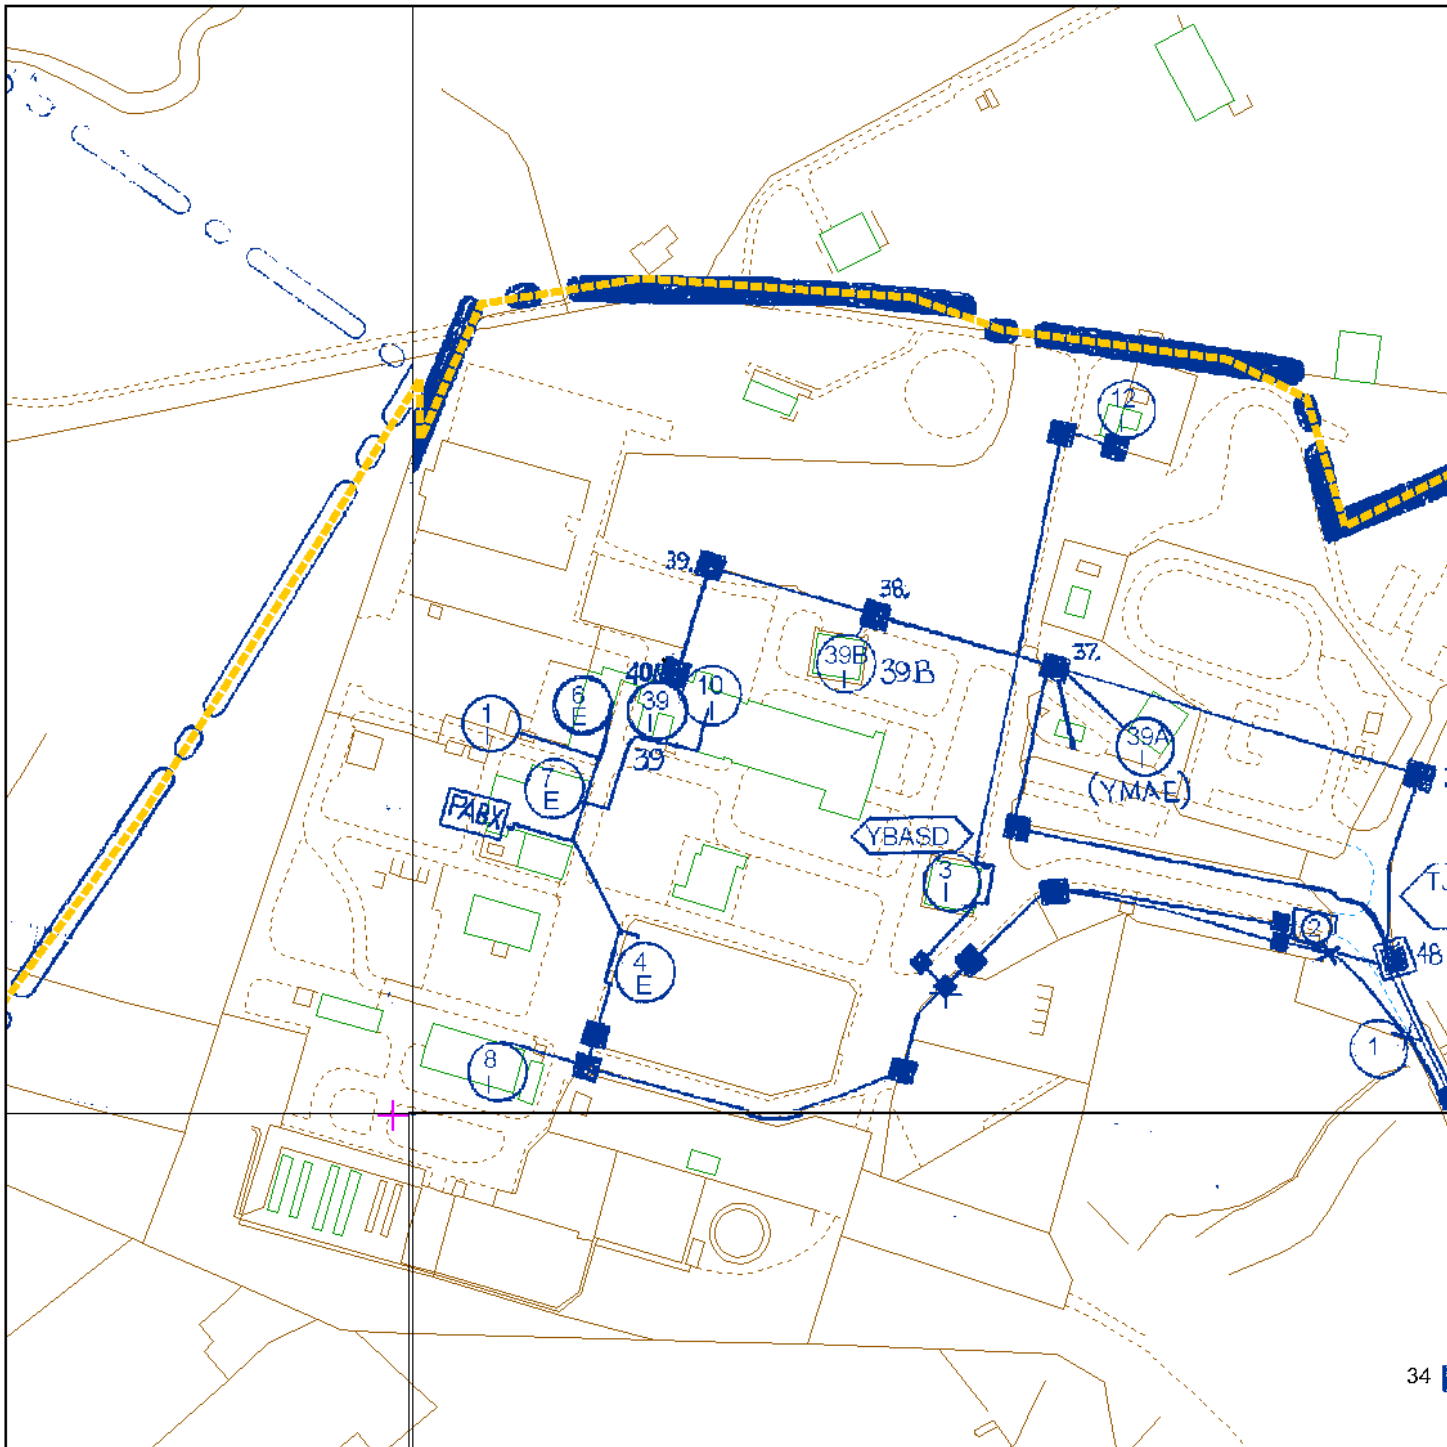

IMPORTANT WARNING

Information regarding the location of BT apparatus is given for your assistance and is intended for general guidance only. No guarantee is given of its accuracy.

It should not be relied upon in the event of excavations or other works being made near to BT apparatus which may exist at various depths and may deviate from the marked route.

DIAL BEFORE YOU DIG

FOR PROFESSIONAL ON SITE ASSISTANCE PRIOR TO COMMENCEMENT OF EXCAVATION WORKS

ADVANCE NOTICE REQUIRED
(Office hours: Monday-Friday 08.00 to 17.00)

Tel: 0800 9173993
E-mail: dbyd@openreach.co.uk
Website: www.dialbeforeyoudig.com

Reproduced from the Ordnance Survey map by BT by permission of Ordnance Survey on behalf of the Controller of Her Majesty's Stationary Office
(C) Crown Copyright British Telecommunications plc 100028040

KEY TO BT SYMBOLS

	UNDERGROUND PLANT		POLE
	OVERHEAD PLANT		CABINET
	JOINT BOX		BURIED JOINT
	DISTRIBUTION POINT		JOINTING POST
	MANHOLE		PROPOSED U/G
	DP BOUNDARY		PROPOSED O/H
	OTHER BT BOUNDARY		PROPOSED BOX

Other proposed plant is shown using dashed lines. BT symbols not listed above may be disregarded. Existing BT plant may not be recorded. Information valid at the time of preparation.

openreach
a BT Group business

BT ref: GMY11200R

Map reference (centre): SJ3810948133

Issued: 15/03/11 11:30:34

Search Results

Thank you for your enquiry: LS-110315-TV-769-POU

Subject always to our standard terms and conditions, this enquiry result is valid for 28 days only from the date of enquiry and is based on the confirmed information you entered. If the location of the work changes then a further enquiry must be made. Should the work not be undertaken within 28 days of the enquiry then a further enquiry must be made.

ENQUIRER DETAILS

Name: Miss Paula Loasby

Company: WorleyParsons Komex

Email: paula.loasby@worleyparsons.com

Tel: 0117 925 1304

ENQUIRY DETAILS

Your reference: 50065-29

Your location: LL13 0UW

Confirmed location: OS grid reference (338083 348073)

Estimated start date: 1st April 2011

Planned works: Yes

Emergency: No

Type of work: Development Projects -

Commercial/Industrial

Distance covered: 250 metres

IN THE ZONE OF INTEREST

Operator: **National Grid Gas (National Transmission System)**

Further information will be required to confirm the exact location and nature of the proposed works.

IN AN EMERGENCY CONTACT: GAS 0800 111 999 ELECTRICITY 0800 40 40 90

The following list outlines what we need from you:

- Site contact name and number
- Location plan
- Detailed plan (minimum scale 1:2500)
- Cross sectional drawings (if available)
- Work Specification

Please either email the requested additional information and Linesearch reference to plantprotection@uk.ngrid.com or print this page and post to the following address(es):

National Grid Gas (National Transmission System)

Plant Protection

Block 1: Floor 2

Brick Kiln Street

Hinckley

Leicestershire

LE10 0NA

NOT IN THE ZONE OF INTEREST

BOC Limited (A Member of the Linde Group)	Ineos Enterprises Limited
BP Exploration Purbeck Southampton Pipeline	Mainline Pipelines Limited
BPA	Manchester Jetline Limited
Centrica Energy	Marchwood Power Ltd (Gas Pipeline)
ConocoPhillips (UK) Ltd	NPower CHP Pipelines
ConocoPhillips Ltd Humber Refinery	Oikos Storage Limited
Coryton Energy Co Ltd (Gas Pipeline)	Premier Transmission Ltd (SNIP)
E-on UK Plc (Gas Pipelines Only)	SABIC UK Petrochemicals
Esso Petroleum Company Limited	Scottish Power Generation
FibreSpeed Limited	Shell UK Ltd
Geo Networks Limited	Star Energy
Government Pipelines & Storage System	Total UK (Finaline, Colnbrook & Colwick Pipelines)
INEOS Manufacturing (Scotland and TSEP)	Wingas Storage UK Ltd

Thank you for your enquiry, you must now contact the affected operator(s) listed above 'IN THE ZONE OF INTEREST'

Please note

The Linesearch.org system only contains information on National Grid's Transmission assets. All other National Grid or other local high pressure (above 7 bar) gas pipelines and lower pressure gas mains are not included.


For all other energy network operators' information and contact details see <http://2010.energynetworks.org/>

Please quote the Linesearch enquiry reference number in *all* correspondence

Please print this screen for your records.


This service is brought to you by [Fisher German](#) © 2011

System by [eShopworks](#)

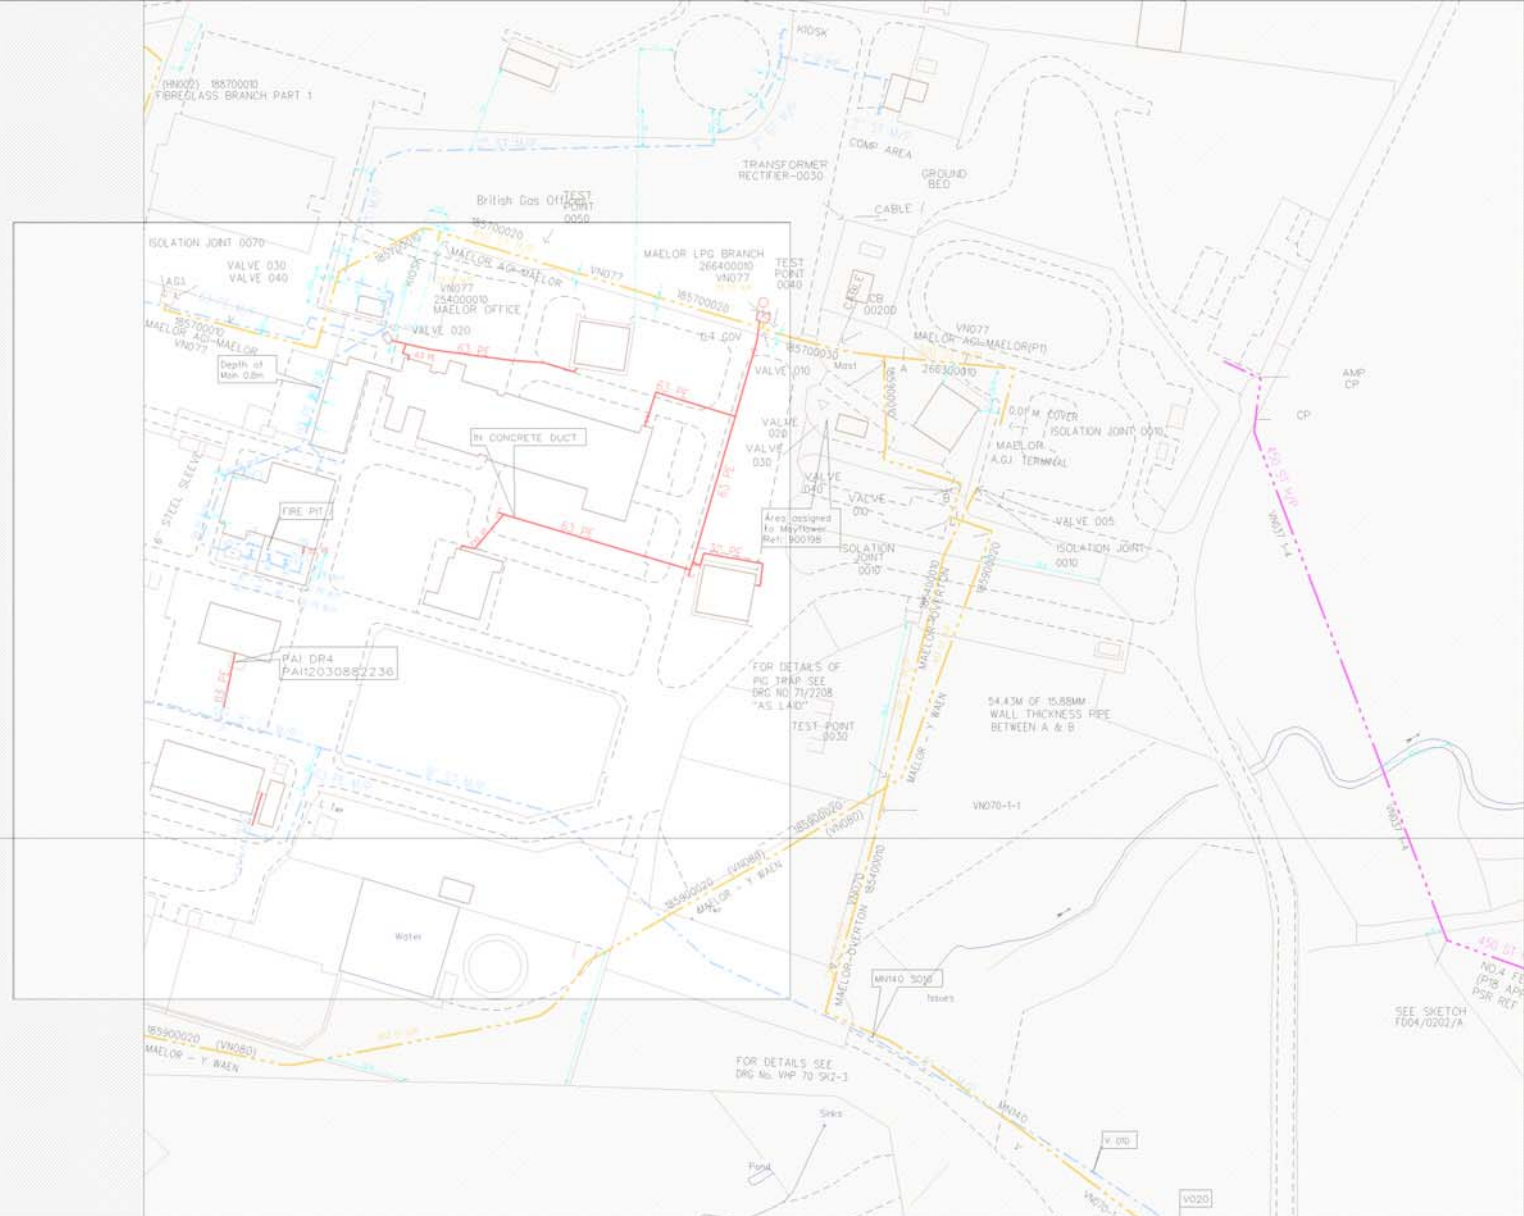

ID: 7348	View extent: 723m, 393m	Do not proceed without further consultation	Map 1 of 1
USER: wayne.ridgeway	LP MAINS	This plan shows those pipes owned by National Grid Gas plc in its role as a Licensed Gas Transporter (GT). Gas pipes owned by other GTs, or otherwise privately owned, may be present in this area. Information with regard to such pipes should be obtained from the relevant owners. The information shown on this plan is given without warranty, the accuracy thereof cannot be guaranteed. Service pipes, valves, syphons, stub connections, etc., are not shown but their presence should be anticipated. No liability of any kind whatsoever is accepted by National Grid Gas plc or their agents, servants or contractors for any error or omission. Safe digging practices, in accordance with HS(G)47, must be used to verify and establish the actual position of mains, pipes, services and other apparatus on site before any mechanical plant is used. It is your responsibility to ensure that this information is provided to all persons (either direct labour or contractors) working for you on or near gas apparatus. The information included on this plan should not be referred to beyond a period of 28 days from the date of issue.	MAPS Plot Server Version 1.7.2
DATE: 04/04/2011	MP MAINS		
DATA DATE: 04/04/2011	IP MAINS		
REF: LS-110315-TV-769-POU - wr022	LHP MAINS		
MAP REF: SJ3848	NHP MAINS		Requested by: Worley Parsons Komex
CENTRE: 338083, 348073	0m 50m Approximate scale 1:2500 on A4 Colour Landscape		This plan is reproduced from or based on the OS map by National Grid Gas plc, with the sanction of the controller of HM Stationery Office. Crown Copyright Reserved. Ordnance Survey Licence number 100024886
Valve	Depth of Cover	Syphon	
Diameter Change	Material Change		

Maps by email Plant Information Reply

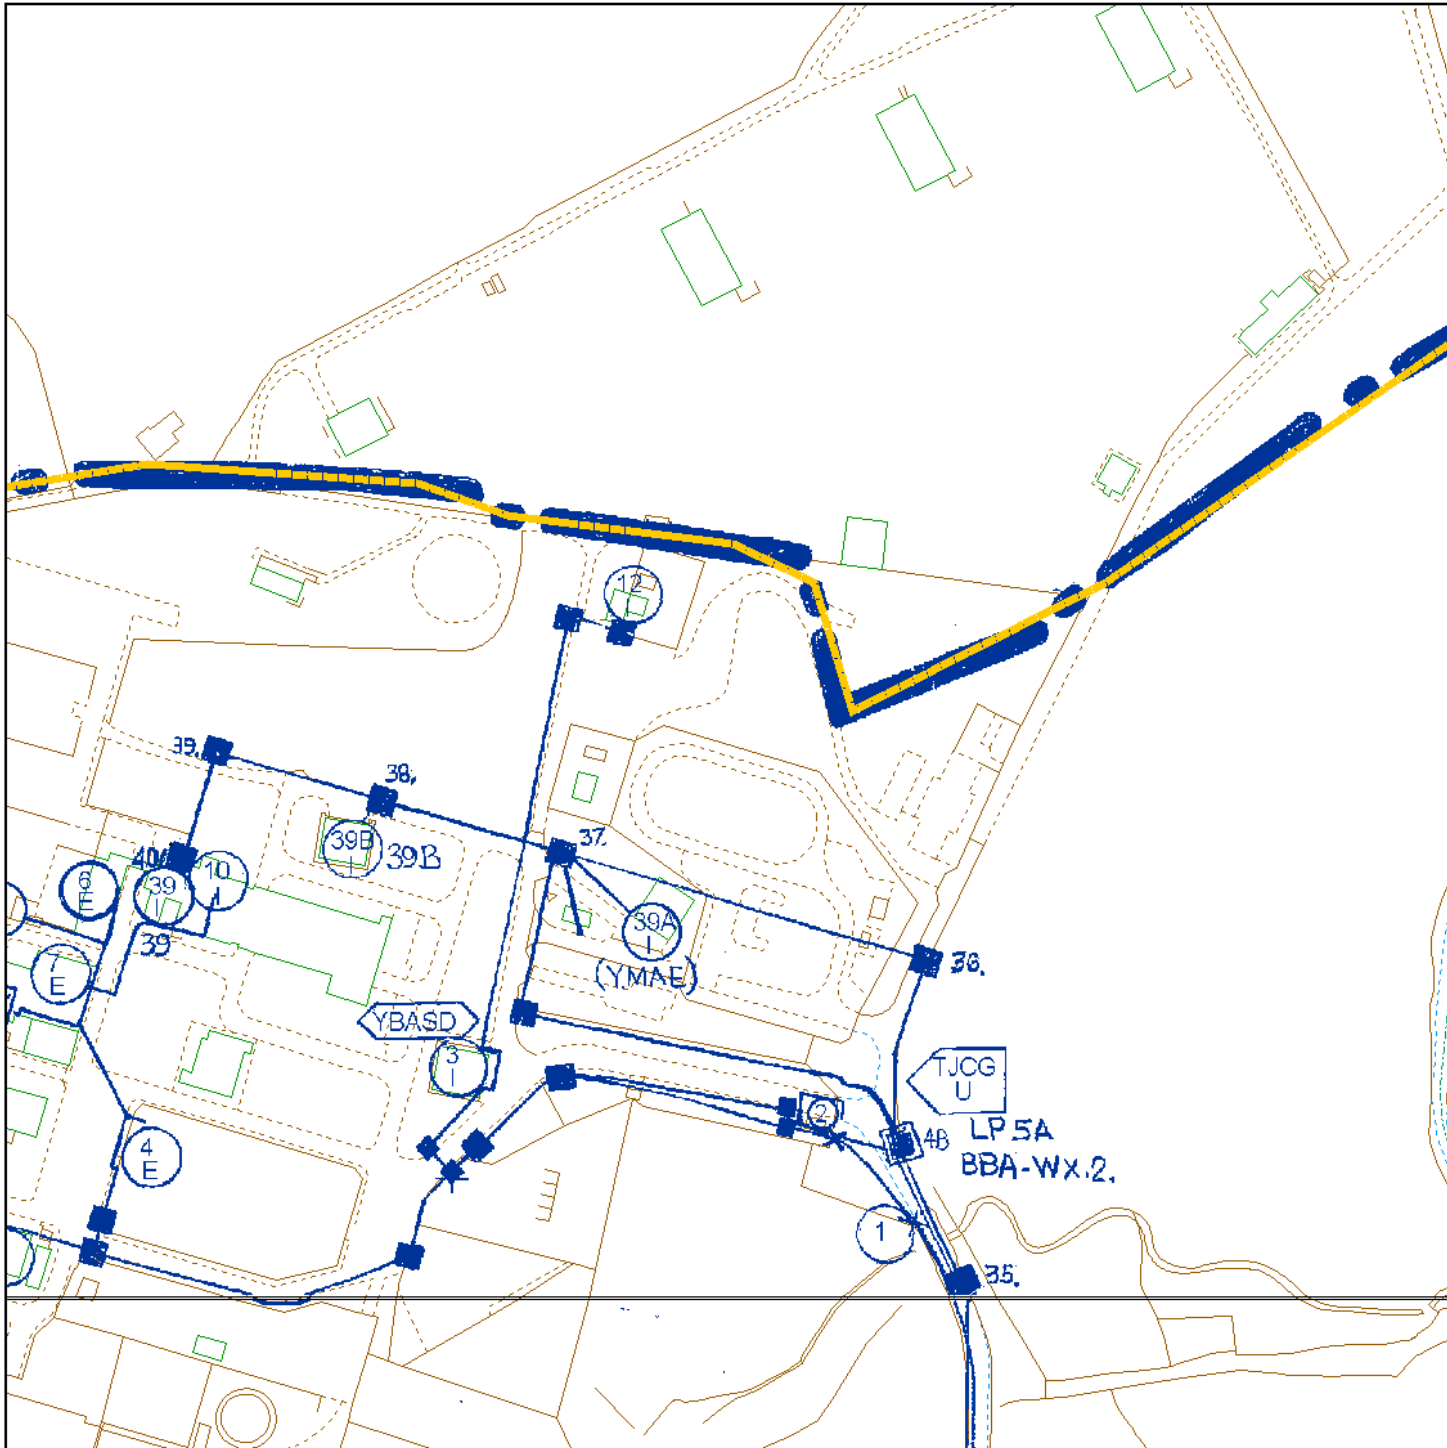

IMPORTANT WARNING

Information regarding the location of BT apparatus is given for your assistance and is intended for general guidance only. No guarantee is given of its accuracy.

It should not be relied upon in the event of excavations or other works being made near to BT apparatus which may exist at various depths and may deviate from the marked route.

DIAL BEFORE YOU DIG

FOR PROFESSIONAL ON SITE ASSISTANCE PRIOR TO COMMENCEMENT OF EXCAVATION WORKS

ADVANCE NOTICE REQUIRED
(Office hours: Monday-Friday 08.00 to 17.00)

Tel: 0800 9173993
E-mail: dbyd@openreach.co.uk
Website: www.dialbeforeyoudig.com

Reproduced from the Ordnance Survey map by BT by permission of Ordnance Survey on behalf of the Controller of Her Majesty's Stationary Office
(C) Crown Copyright British Telecommunications plc 100028040

KEY TO BT SYMBOLS

	UNDERGROUND PLANT		POLE
	OVERHEAD PLANT		CABINET
	JOINT BOX		BURIED JOINT
	DISTRIBUTION POINT		JOINTING POST
	MANHOLE		PROPOSED U/G
	DP BOUNDARY		PROPOSED O/H
	OTHER BT BOUNDARY		PROPOSED BOX

Other proposed plant is shown using dashed lines. BT symbols not listed above may be disregarded. Existing BT plant may not be recorded. Information valid at the time of preparation.


openreach
a BT Group business

BT ref: WIH11360V

Map reference (centre): SJ3828048198

Issued: 15/03/11 11:46:49

Maps by email Plant Information Reply

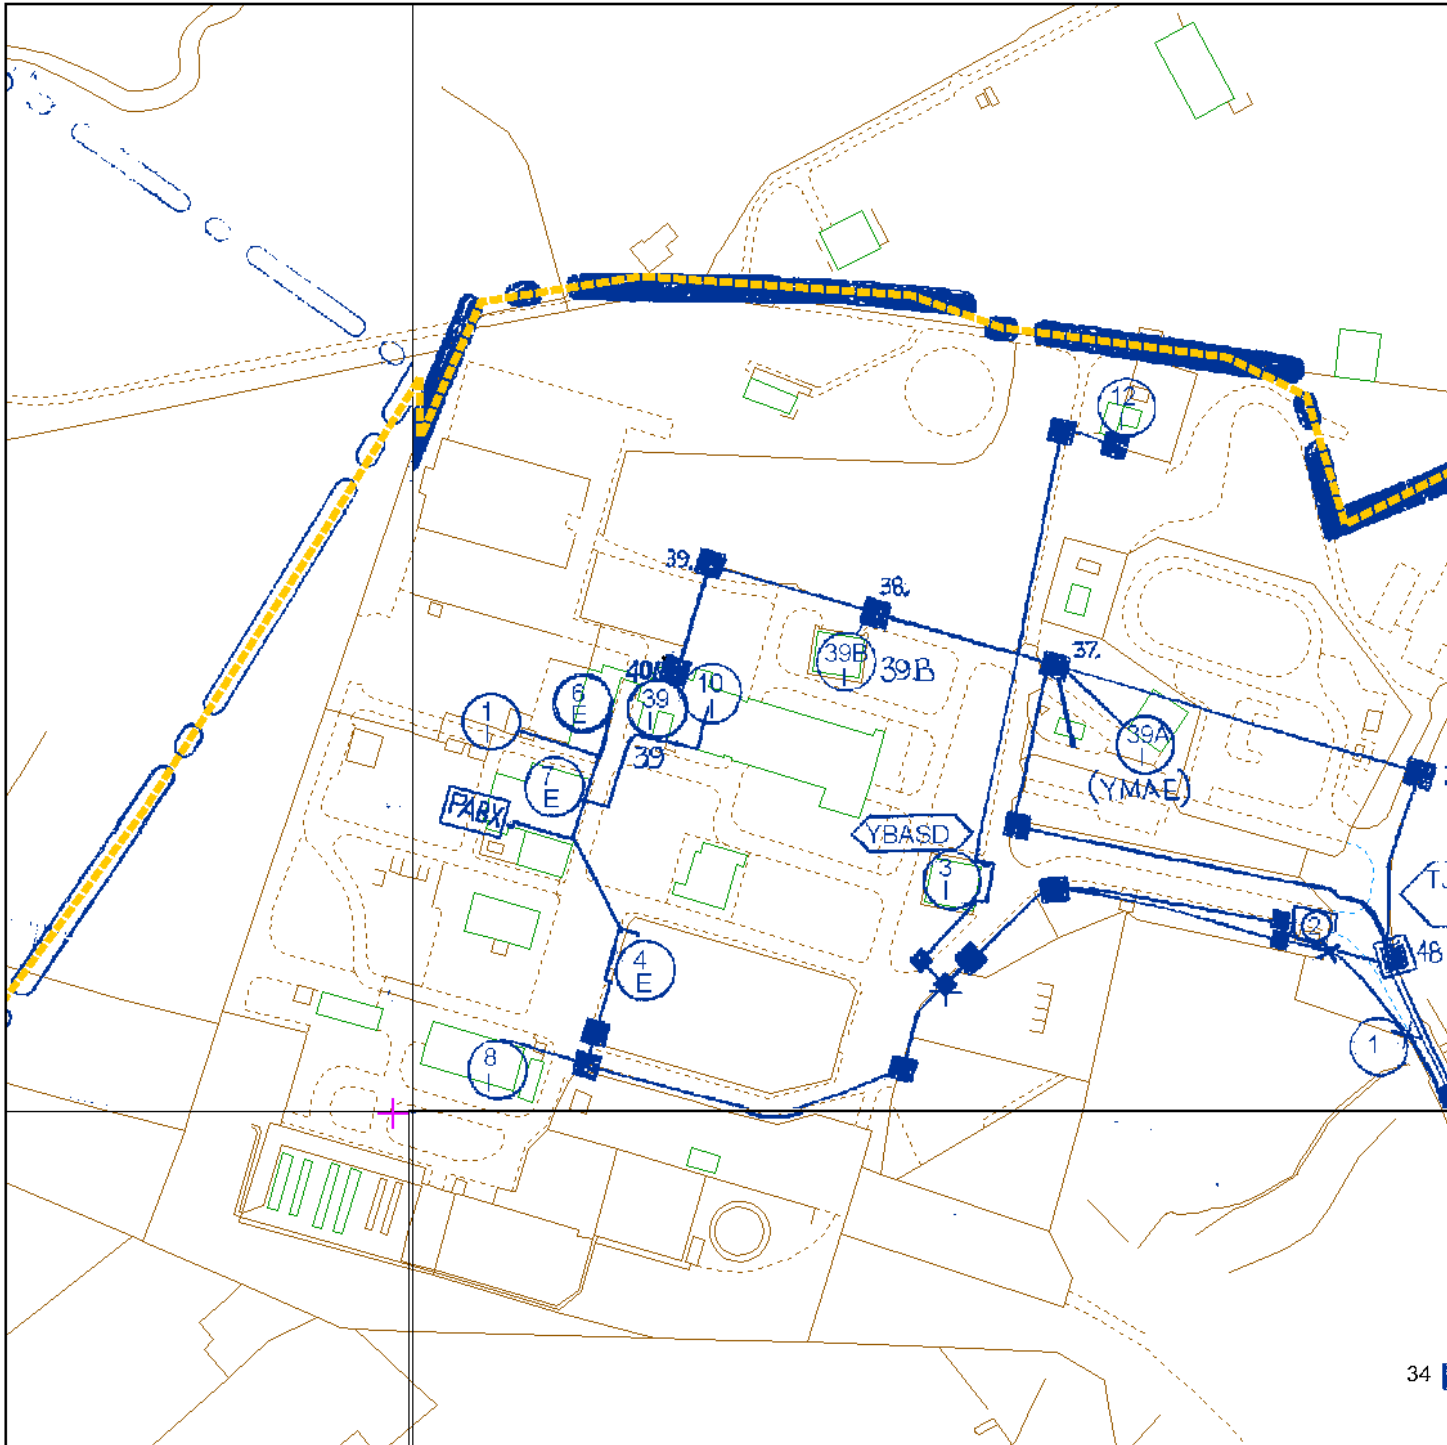

IMPORTANT WARNING

Information regarding the location of BT apparatus is given for your assistance and is intended for general guidance only. No guarantee is given of its accuracy.

It should not be relied upon in the event of excavations or other works being made near to BT apparatus which may exist at various depths and may deviate from the marked route.

DIAL BEFORE YOU DIG

FOR PROFESSIONAL ON SITE ASSISTANCE PRIOR TO COMMENCEMENT OF EXCAVATION WORKS

ADVANCE NOTICE REQUIRED
(Office hours: Monday-Friday 08.00 to 17.00)

Tel: 0800 9173993
E-mail: dbyd@openreach.co.uk
Website: www.dialbeforeyoudig.com

Reproduced from the Ordnance Survey map by BT by permission of Ordnance Survey on behalf of the Controller of Her Majesty's Stationary Office
(C) Crown Copyright British Telecommunications plc 100028040

KEY TO BT SYMBOLS

	UNDERGROUND PLANT		POLE
	OVERHEAD PLANT		CABINET
	JOINT BOX		BURIED JOINT
	DISTRIBUTION POINT		JOINTING POST
	MANHOLE		PROPOSED U/G
	DP BOUNDARY		PROPOSED O/H
	OTHER BT BOUNDARY		PROPOSED BOX


Other proposed plant is shown using dashed lines. BT symbols not listed above may be disregarded. Existing BT plant may not be recorded. Information valid at the time of preparation.

openreach
a BT Group business

BT ref: GMY11200R

Map reference (centre): SJ3810948133

Issued: 15/03/11 11:30:34

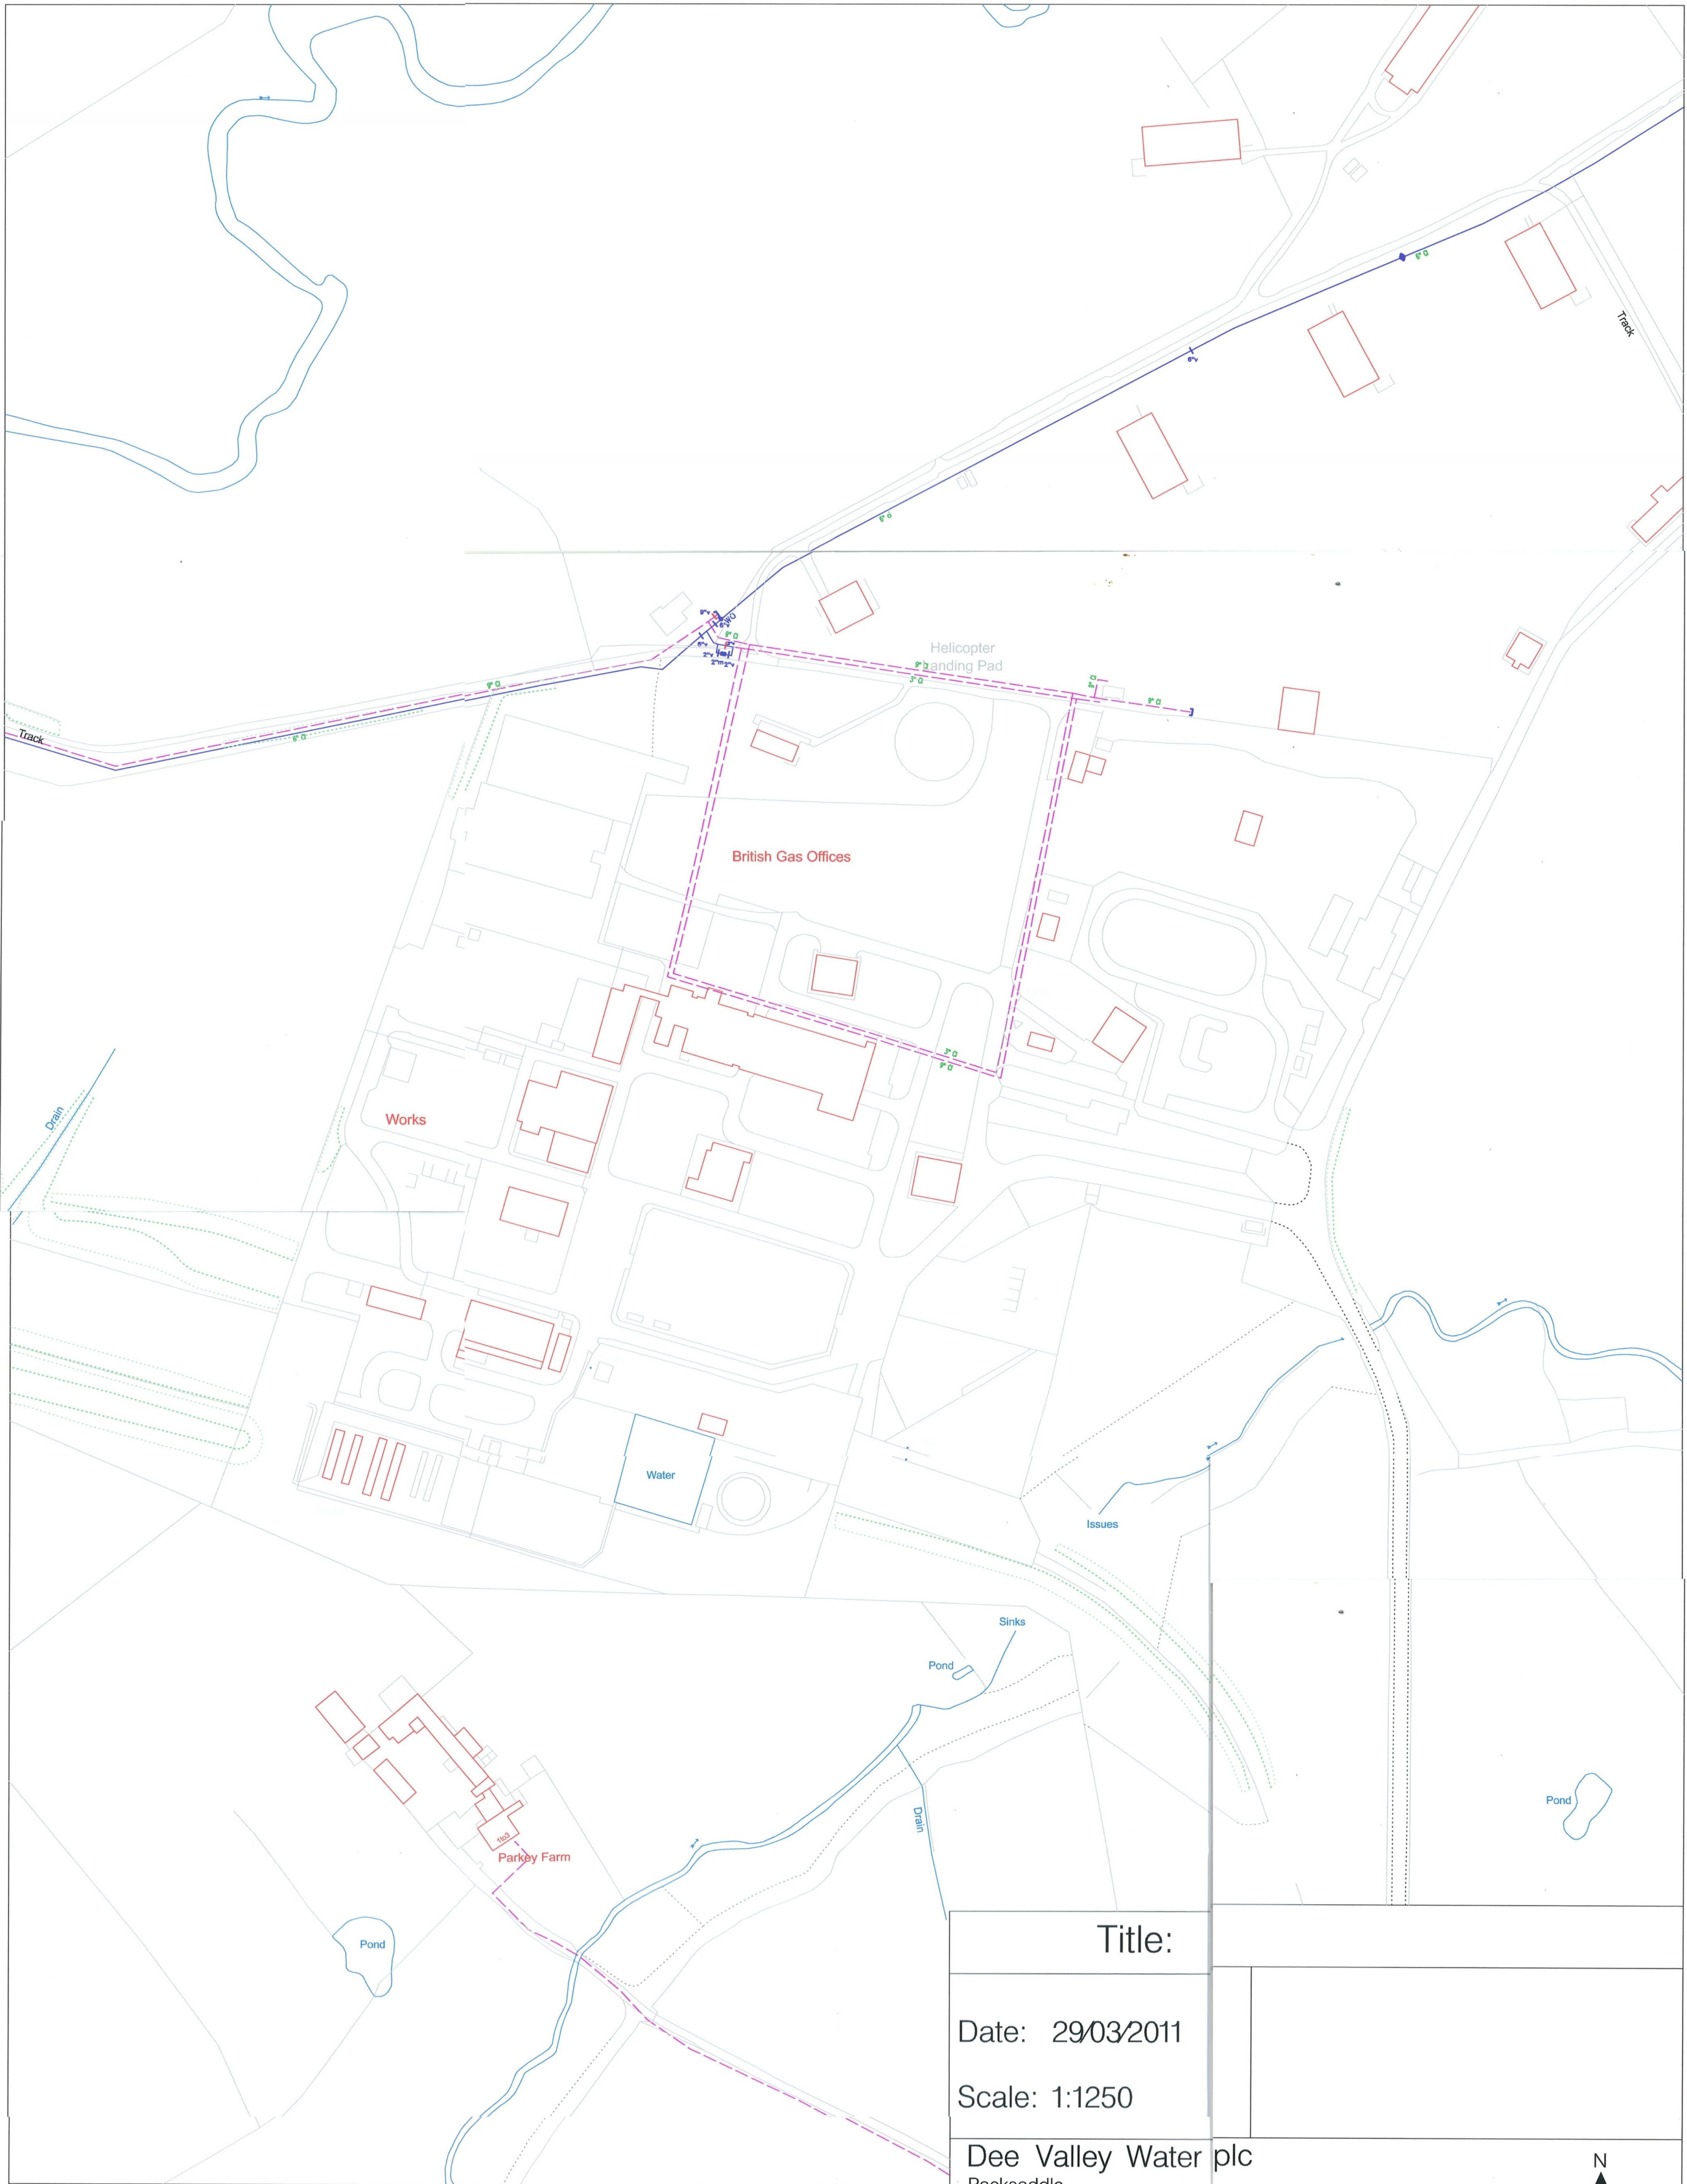

DEE VALLEY WATER MAINS ————— PRIVATE WATER MAINS - - - - -

Based upon the Ordnance Survey map by Dee Valley Water plc by permission of Ordnance Survey on behalf of the Controller of Her Majesty's Stationery Office. Crown Copyright Dee Valley Water 100019550

PLEASE NOTE - THE INFORMATION GIVEN HERE ON THE ROUTES AND LOCATIONS OF MAINS IS INDICATIVE ONLY AND NO WARRANTY IS GIVEN OR IMPLIED
MORE PRECISE INFORMATION CAN BE GIVEN BY PRIOR ARRANGEMENT ALTHOUGH THE DEPTH OF ANY APPARATUS MAY NOT BE ASCERTAINABLE

DO NOT SCALE FROM THIS PRINT

Title:

Date: 29/03/2011

Scale: 1:1250

Dee Valley Water plc
Packsaddle
Wrexham Road
Rhostyllen
Wrexham LL14 4EH





The position and depths of underground and overhead apparatus as indicated on this plan are approximate and are intended for guidance only. The depths may have changed if the land surface levels have altered. You are also informed that the plan may not show, or may inaccurately show, individual property services and services to street lighting installations. The onus of locating the apparatus precisely before commencing any excavations or other works in the immediate vicinity therefore rests entirely upon the person undertaking or responsible for those works. Before any such works are undertaken the precise location of the apparatus and cables should therefore be ascertained by suitable means. In the event of an emergency or for further assistance please contact 0845 272 7979 (ScottishPower area) or 0845 272 2424 (SP Manweb area).

Reproduced from (or based upon) Ordnance Survey maps by PowerSystems with the permission of Ordnance Survey on behalf of the controller of HMSO. (c) Crown Copyright Power Systems 100019036.

**SP ENERGY NETWORKS**
On behalf of SP Manweb plc

SP Manweb plc
Registered Office: c/o PowerSystems
3 Prenton Way, Prenton, CH43 3ET
Registered in England and Wales No 236937

OVERHEAD LINE

UNDERGROUND CABLES
In Use —————
Out of Use - - - - -
Assumed route <----->
VOLTAGE COLOUR KEY
EHV — 132kV — BLUE
— 33kV — GREEN
HV — — RED
LV — — BROWN

Where cables have been laid SINCE 1 OCTOBER 1988, the following depths in mm apply (to the tops of cables or ducts) UNLESS OTHERWISE SHOWN, but see comments. (TO TOP OF CABLE, ADD 75mm FOR BOTTOM OF TRENCH)

	EHV	HV	LV
IN FOOTPATHS :	775	600	450
ACROSS ROADS :	775	700	600
ALONG ROADS :	775	700	600
AGRICULTURAL :	910	910	910

Your attention is drawn to the Health and Safety Executive Booklet HSG47, available from HSE.

DATE 06/04/2011

SCALE 1:5000

MAP REFERENCE 338109 348015

0 25 50 100 150 200 Metres

Search Results

Thank you for your enquiry: LS-110315-TV-769-POU

Subject always to our standard terms and conditions, this enquiry result is valid for 28 days only from the date of enquiry and is based on the confirmed information you entered. If the location of the work changes then a further enquiry must be made. Should the work not be undertaken within 28 days of the enquiry then a further enquiry must be made.

ENQUIRER DETAILS

Name: Miss Paula Loasby

Company: WorleyParsons Komex

Email: paula.loasby@worleyparsons.com

Tel: 0117 925 1304

ENQUIRY DETAILS

Your reference: 50065-29

Your location: LL13 0UW

Confirmed location: OS grid reference (338083 348073)

Estimated start date: 1st April 2011

Planned works: Yes

Emergency: No

Type of work: Development Projects -

Commercial/Industrial

Distance covered: 250 metres

IN THE ZONE OF INTEREST

Operator: **National Grid Gas (National Transmission System)**

Further information will be required to confirm the exact location and nature of the proposed works.

IN AN EMERGENCY CONTACT: GAS 0800 111 999 ELECTRICITY 0800 40 40 90

The following list outlines what we need from you:

- Site contact name and number
- Location plan
- Detailed plan (minimum scale 1:2500)
- Cross sectional drawings (if available)
- Work Specification

Please either email the requested additional information and Linesearch reference to plantprotection@uk.ngrid.com or print this page and post to the following address(es):

National Grid Gas (National Transmission System)

Plant Protection

Block 1: Floor 2

Brick Kiln Street

Hinckley

Leicestershire

LE10 0NA

NOT IN THE ZONE OF INTEREST

BOC Limited (A Member of the Linde Group)	Ineos Enterprises Limited
BP Exploration Purbeck Southampton Pipeline	Mainline Pipelines Limited
BPA	Manchester Jetline Limited
Centrica Energy	Marchwood Power Ltd (Gas Pipeline)
ConocoPhillips (UK) Ltd	NPower CHP Pipelines
ConocoPhillips Ltd Humber Refinery	Oikos Storage Limited
Coryton Energy Co Ltd (Gas Pipeline)	Premier Transmission Ltd (SNIP)
E-on UK Plc (Gas Pipelines Only)	SABIC UK Petrochemicals
Esso Petroleum Company Limited	Scottish Power Generation
FibreSpeed Limited	Shell UK Ltd
Geo Networks Limited	Star Energy
Government Pipelines & Storage System	Total UK (Finaline, Colnbrook & Colwick Pipelines)
INEOS Manufacturing (Scotland and TSEP)	Wingas Storage UK Ltd

Thank you for your enquiry, you must now contact the affected operator(s) listed above 'IN THE ZONE OF INTEREST'

Please note

The Linesearch.org system only contains information on National Grid's Transmission assets. All other National Grid or other local high pressure (above 7 bar) gas pipelines and lower pressure gas mains are not included.


For all other energy network operators' information and contact details see <http://2010.energynetworks.org/>


Please quote the Linesearch enquiry reference number in *all* correspondence

Please print this screen for your records.

This service is brought to you by [Fisher German](#) © 2011

System by [eShopworks](#)

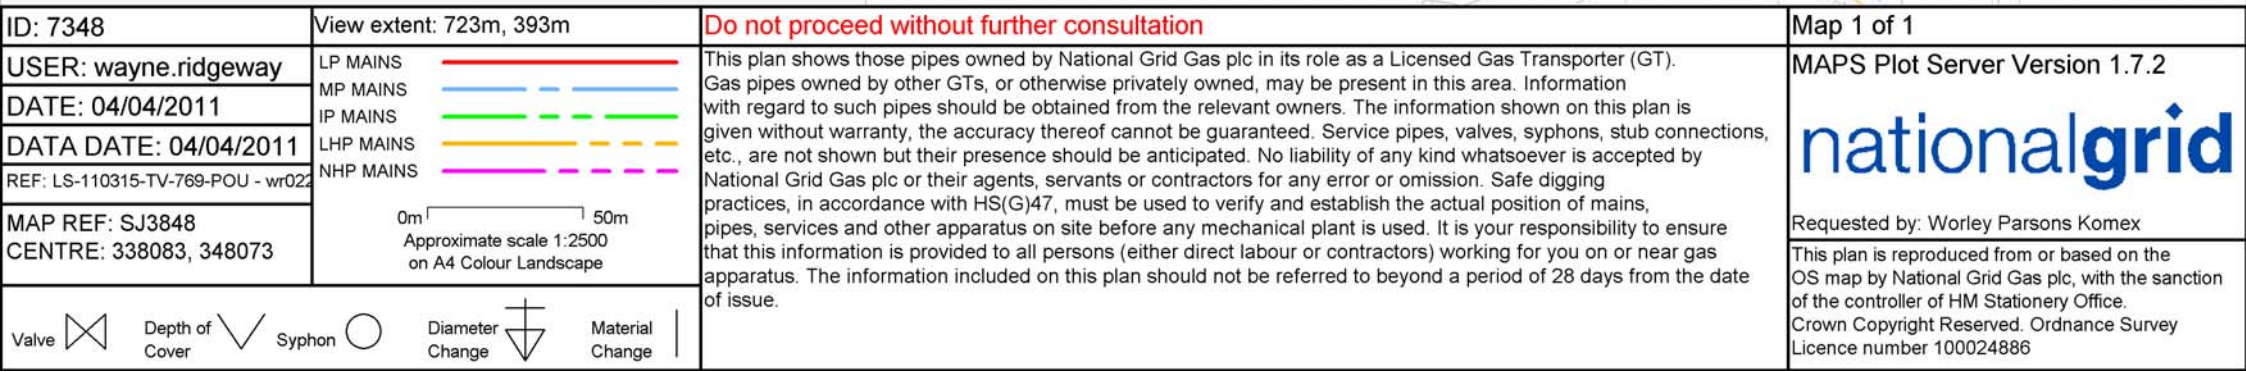

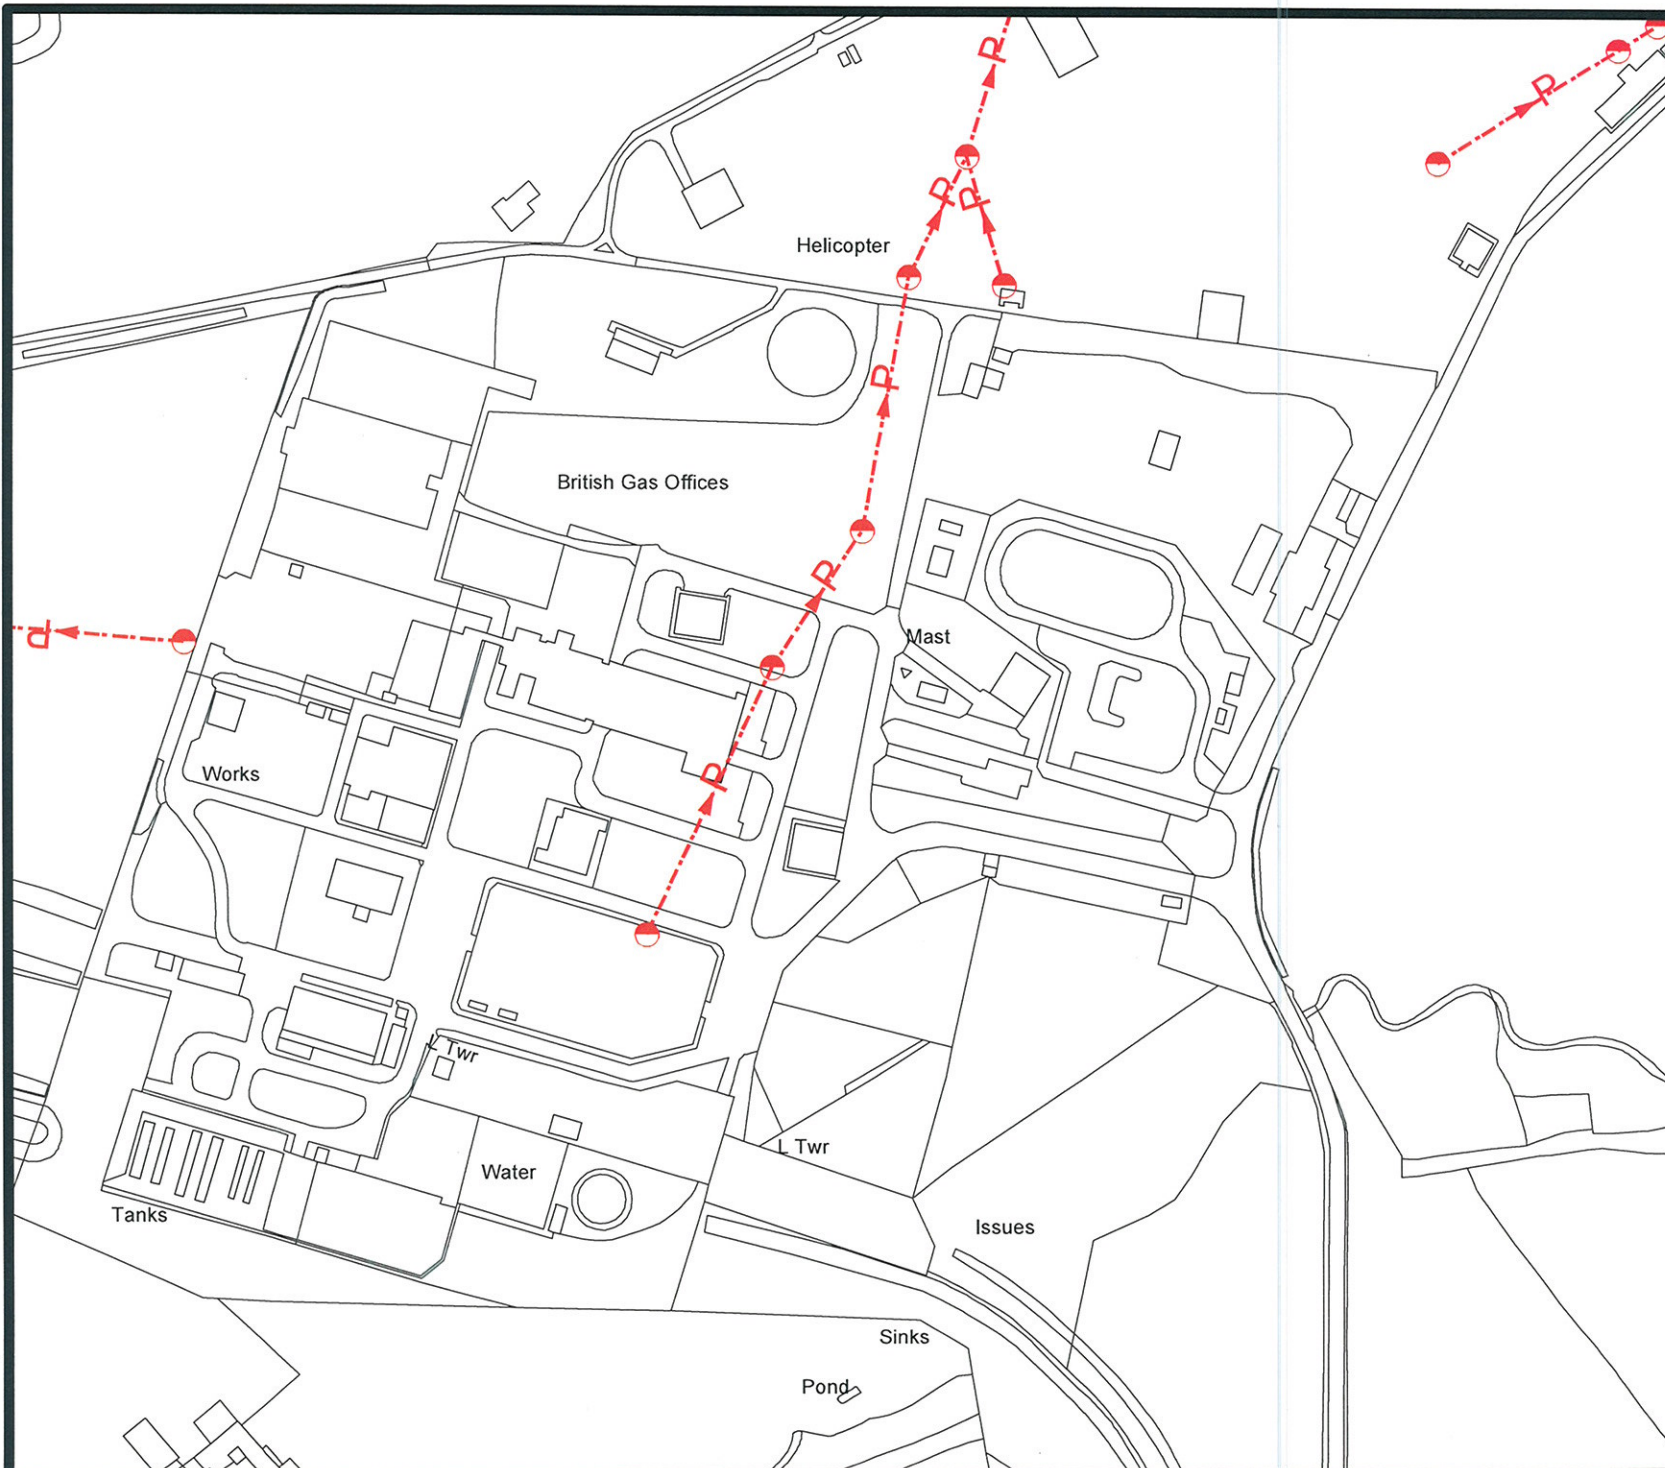

Dŵr Cymru
Welsh Water

365758



LEGEND

Waste network:			
	Foul chamber		Outfall
	Surface water chamber		Lamp hole
	Combined chamber		Storm Overflow
	Combined sewer overflow		Rising main
	Special purpose chamber		Gravity sewer
	Treatment works		Private sewer
	Pumping station		Private sewer subject to Sect. 104 adaptation agreement

NB: Sewer symbol colour indicates the type.

- RED - Combined
- GREEN - Surface water
- BROWN - Foul
- Purple - Former S15 sewers (for indicative purposes only)

N.B. Sewer symbol colour indicates the type.

RED Combined
GREEN Surface water
BROWN Foul
Purple Former S25 sewers (for initial repairs only)

Notes:


Dŵr Cymru Cyf gives this information as to the position of its underground apparatus by way of general guidance only on the strict understanding that it is based on the best information available and no warranty as to its correctness is relied upon in the event of excavations or other works made in the vicinity of the Company's apparatus and any onus of locating the apparatus before carrying out any excavations rests entirely on you. It must be understood that the furnishing of the information is entirely without prejudice to the provision of the New Roads and Streetworks Act 1991 and of the Company's right to be compensated for any damage to its apparatus.

Service pipes are not generally shown but their presence should be anticipated.

**EXACT LOCATIONS OF ALL APPARATUS
TO BE DETERMINED ON SITE.**

Reproduced by permission of Ordnance Survey on behalf of
HMGO. © Crown copyright and database right 2008.
All rights reserved.
Ordnance Survey License number 100019534.

Map Ref: 337869 348224
Map scale: 1:2,500
Printed by: MC
Printed on: 31/3/11

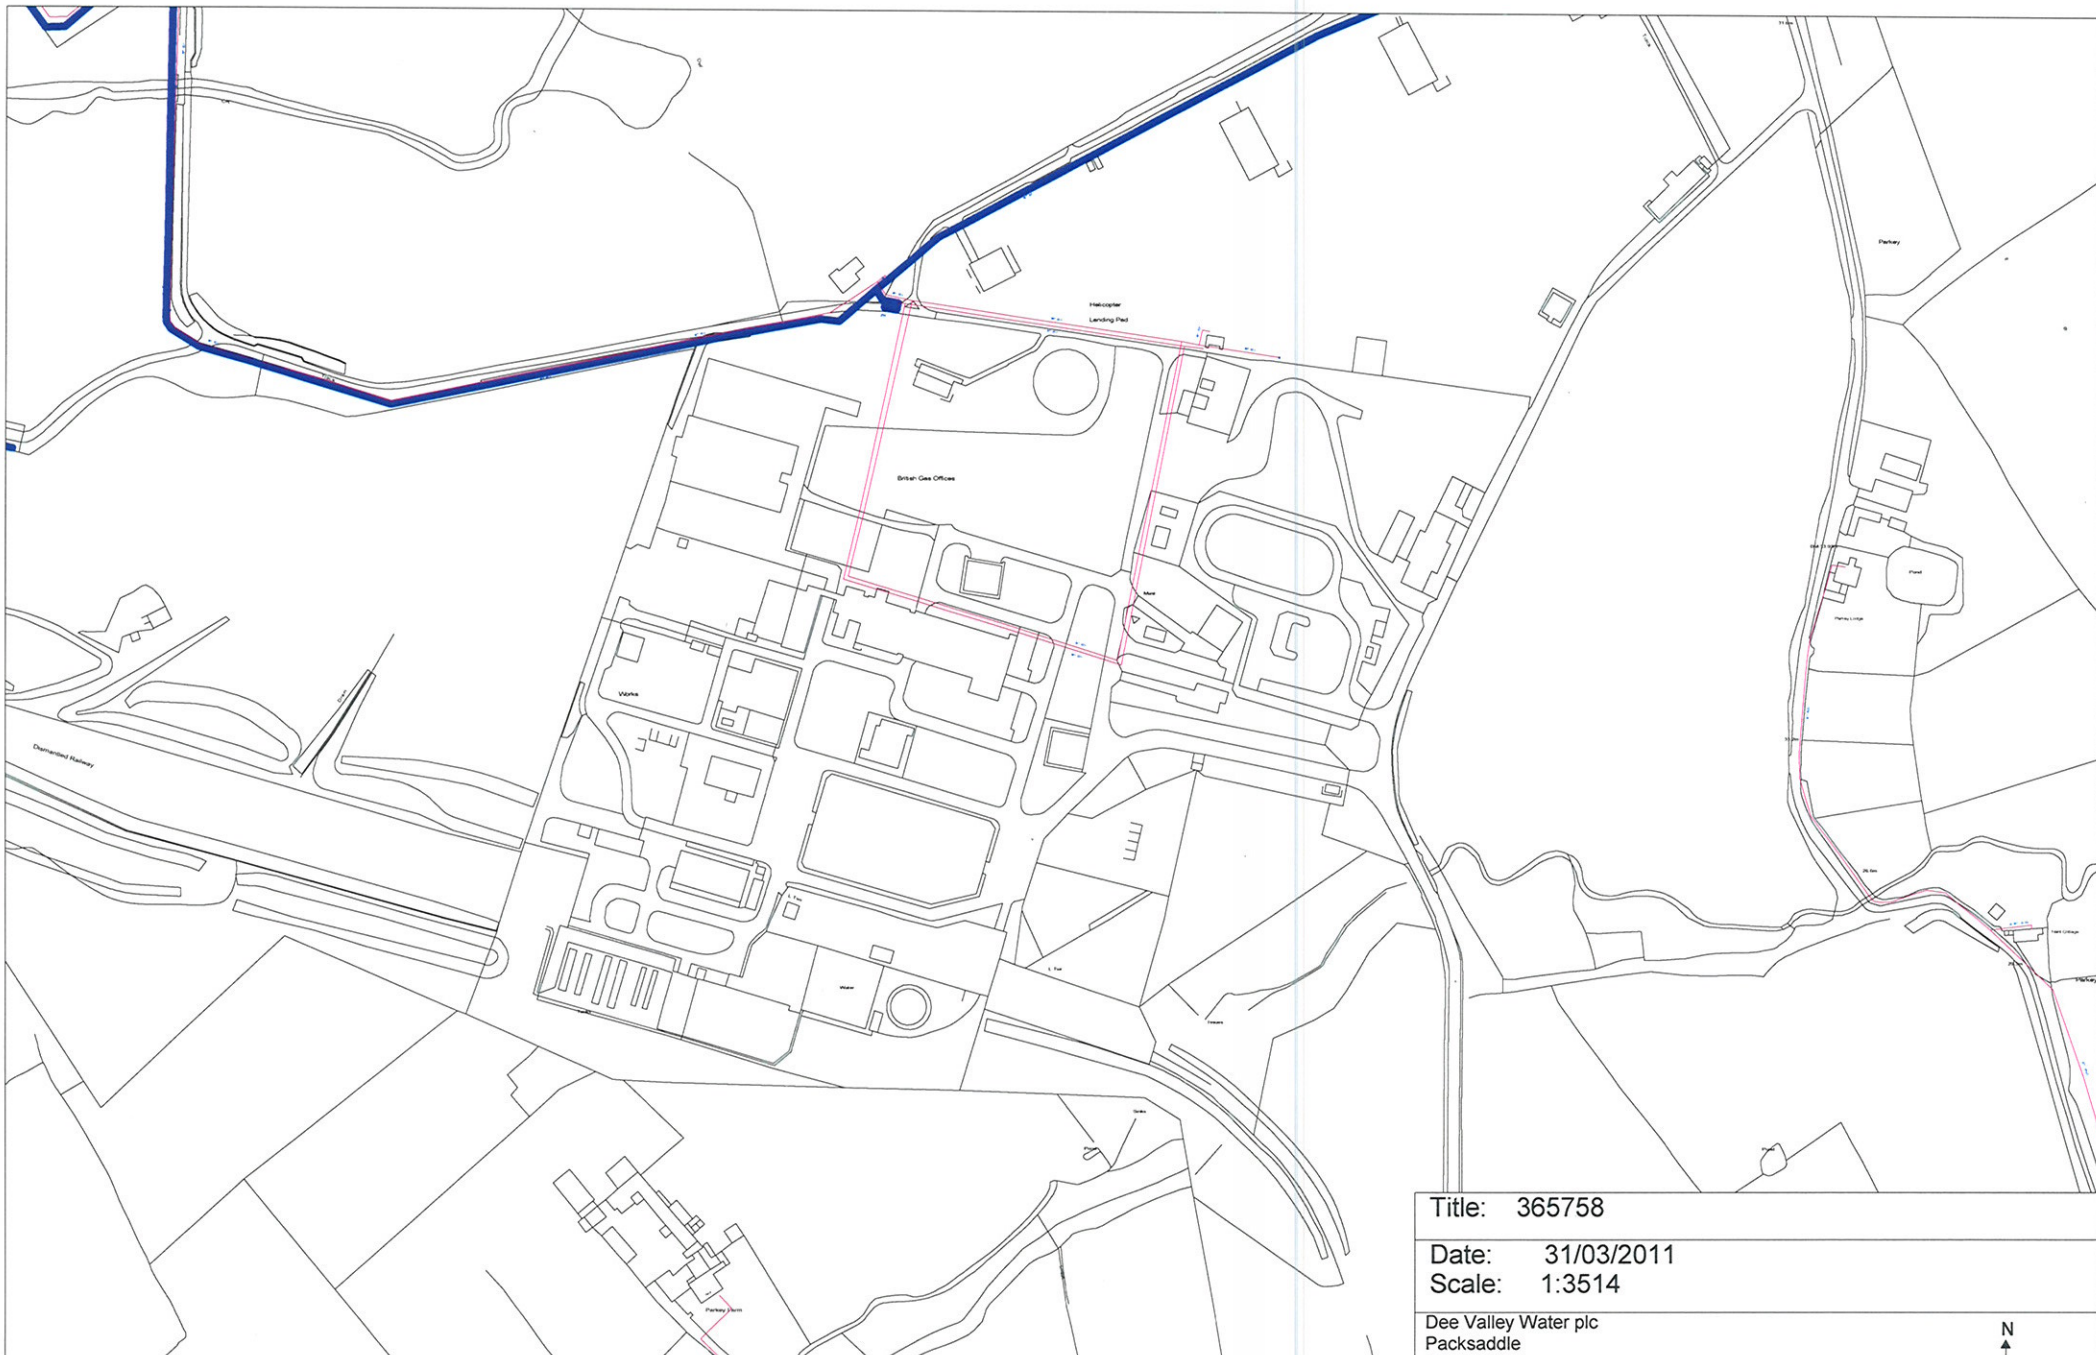

Based upon the Ordnance Survey map by Dee Valley Water plc by permission of Ordnance Survey and on behalf of the Controller of Her Majesty's Stationery Office

**PLEASE NOTE - The information given here on the routes and locations of mains is indicative only and no warranty is given or implied
More precise information can be given by prior arrangement although the depth of any apparatus may not be ascertainable**

Title: 365758


Date: 31/03/2011

Scale: 1:3514


Dee Valley Water plc
Packsaddle
Wrexham Road
Rhostyllen
Wrexham LL14 4EH
Crown Copyright Dee Valley Water Licence No 100019550



DO NOT SCALE FROM THIS PRINT

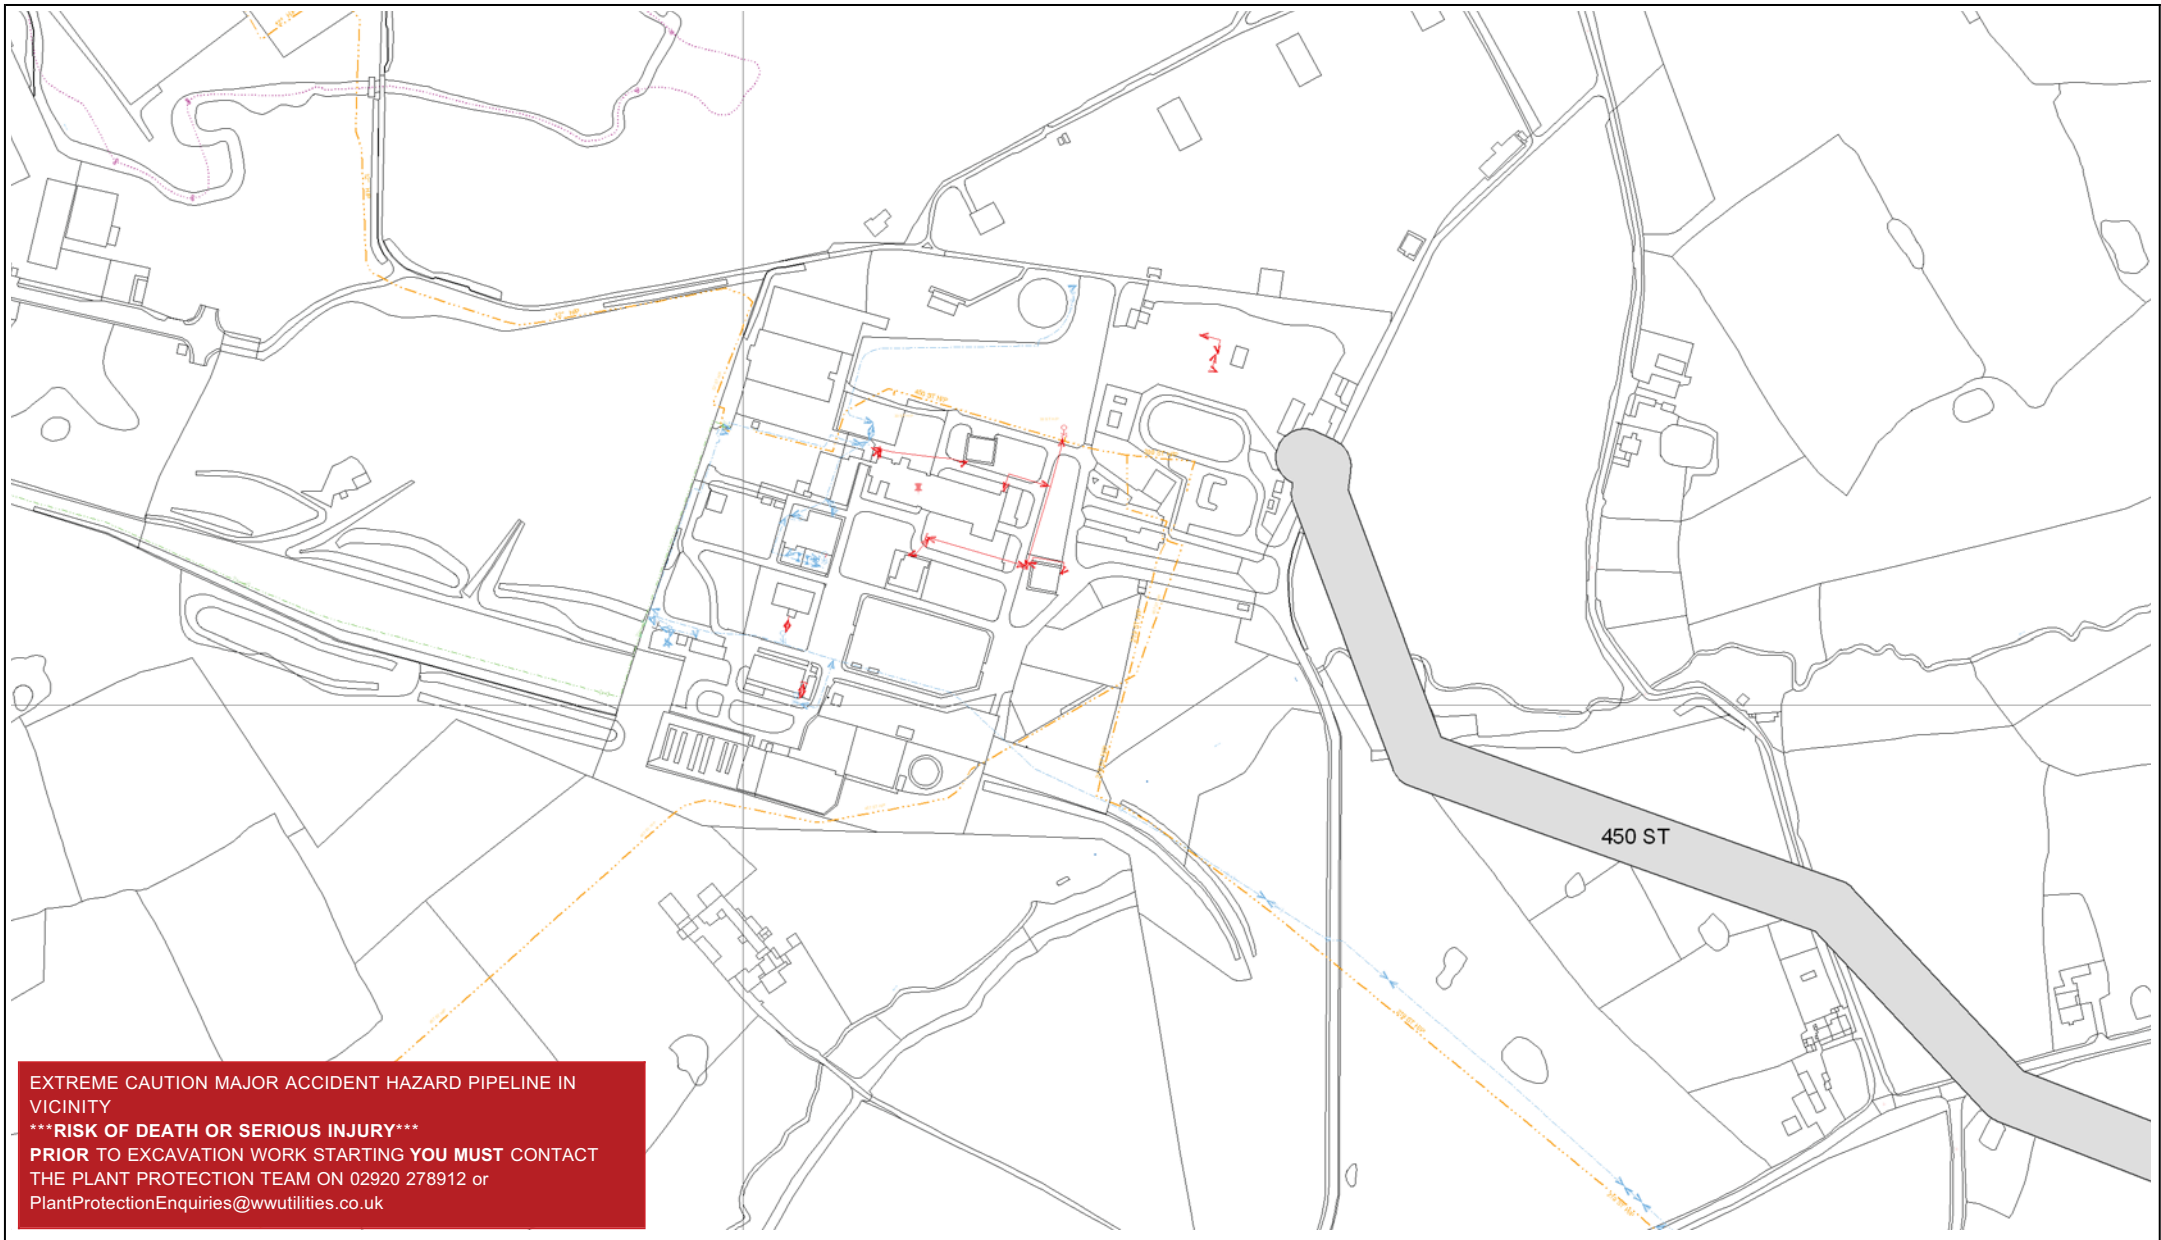

Scale	1:4695	Low Pressure Medium Pressure Intermediate Pressure High Pressure Design Pipes Abandoned N			Title	Maelor Wide	WALES & WEST UTILITIES Wales & West Utilities Ltd., Wales & West House, Spooner Close, Celtic Springs, Coedkernew, Newport, NP10 8FZ. Reproduced by permission of Ordnance Survey on behalf of HMSO. Crown copyright and database right 2009. All rights reserved. Ordnance Survey Licence number 0100044308.
User ID	wwutilitiesWorleyParscpahcvq	The plan shows those pipes owned by Wales & West Utilities (WU) in its role as a Licensed Gas Transporter (GT). The information shown on this plan is derived from historic information and may have involved re-scaling plans, and the accuracy of it cannot be guaranteed. Service pipes, valves, syphons, stub connections, etc. may not be shown but their presence should be anticipated. No warranties are therefore given in respect of it. WU its employees and contractors do not accept any liability for any inaccuracy or incompleteness in it.					
Date	15/03/2011	You must use safe digging practices, in accordance with HS(G)47, to establish the actual position of mains, pipes, services and other apparatus on site before any mechanical plant is used. It is your responsibility to ensure that this information is provided to all persons (either direct labour or contractors) working for you or near gas apparatus. The information shown on this plan should not be used beyond 28 days from the date of issue of this plan as it is subject to updating.					
Grid Ref:	Easting 338210 Northing 348052	Some examples of Plant Items: Valve Depth of Cover Syphon Diameter Change Material Change					
Printed via WWU UtilityView							

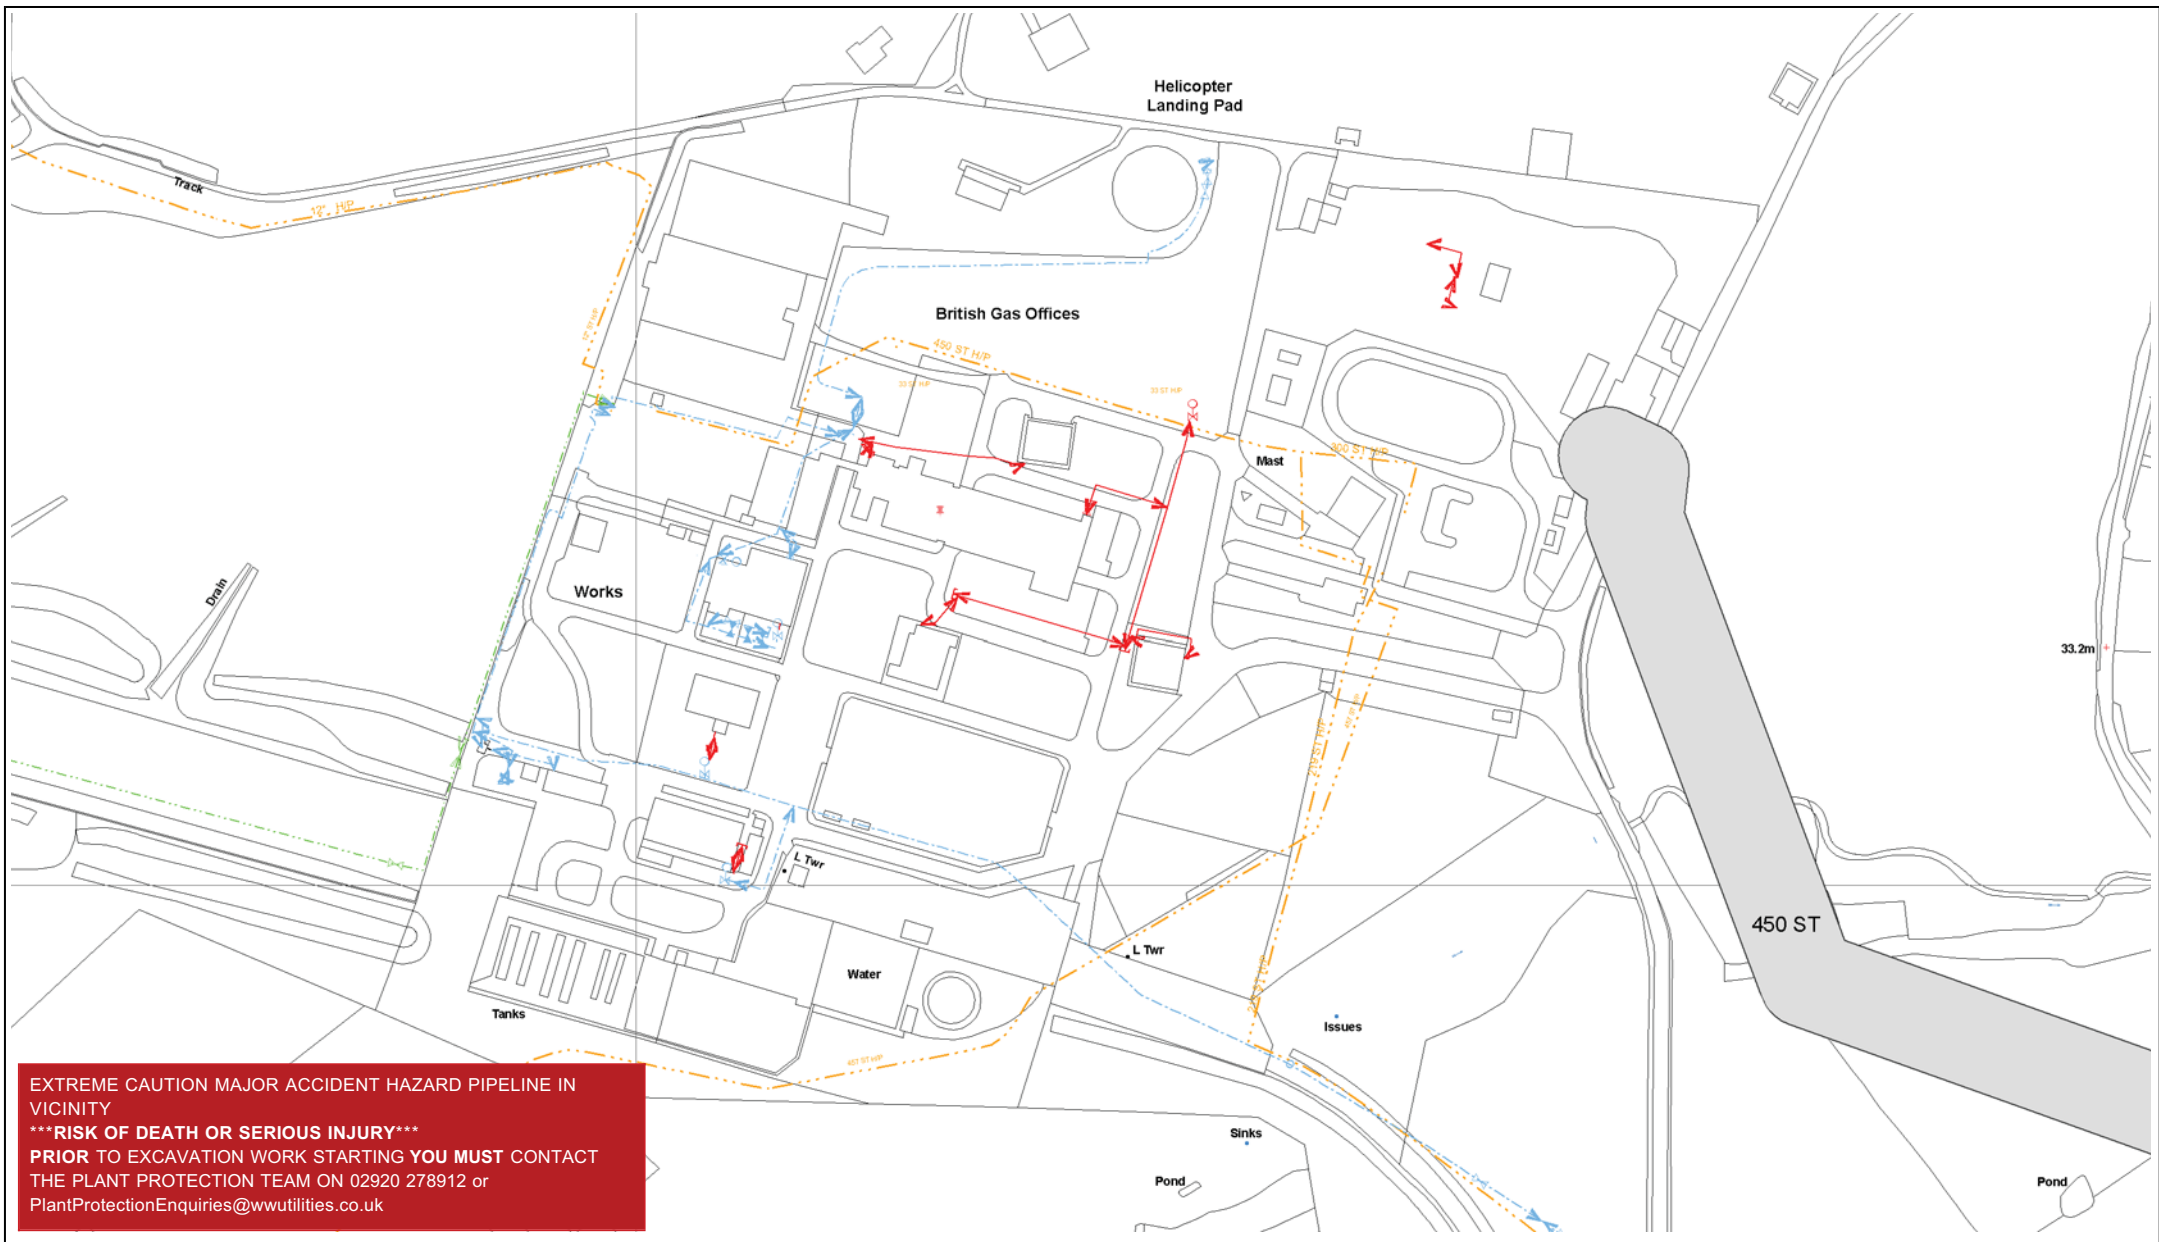

EXTREME CAUTION MAJOR ACCIDENT HAZARD PIPELINE IN VICINITY
RISK OF DEATH OR SERIOUS INJURY
PRIOR TO EXCAVATION WORK STARTING YOU MUST CONTACT
THE PLANT PROTECTION TEAM ON 02920 278912 or
PlantProtectionEnquiries@wwutilities.co.uk

Scale	1:2711	Low Pressure Medium Pressure Intermediate Pressure High Pressure Design Pipes Abandoned	North Arrow	Title Maelor Works	Wales & West Utilities
User ID	wwutilitiesWorleyParscpahcvq			Some examples of Plant Items: Valve Depth of Cover Syphon Diameter Change Material Change	The plan shows those pipes owned by Wales & West Utilities (WU) in its role as a Licensed Gas Transporter (GT). The information shown on this plan is derived from historic information and may have involved re-scaling plans, and the accuracy of it cannot be guaranteed. Service pipes, valves, syphons, stub connections, etc. may not be shown but their presence should be anticipated. No warranties are therefore given in respect of it. WU its employees and contractors do not accept any liability for any inaccuracy or incompleteness in it.
Date	15/03/2011			You must use safe digging practices, in accordance with HS(G)47, to establish the actual position of mains, pipes, services and other apparatus on site before any mechanical plant is used. It is your responsibility to ensure that this information is provided to all persons (either direct labour or contractors) working for you or near gas apparatus. The information shown on this plan should not be used beyond 28 days from the date of issue of this plan as it is subject to updating.	Wales & West Utilities Ltd., Wales & West House, Spooner Close, Celtic Springs, Coedkernew, Newport, NP10 8FZ.
Grid Ref:	Easting 338160 Northing 348094			The plan also provides indications of gas pipes owned by other GTs, or otherwise privately owned, which may be present in this area. This information is not information of WU and WU is unable to verify this information or to confirm whether it is accurate or complete. It is supplied voluntarily to assist the user in determining whether to make contact with other GTs or others. The user must obtain such information from the other GT or person concerned. WU, its employees and contractors do not accept any liability for this information or any inaccuracy or incompleteness in it.	Reproduced by permission of Ordnance Survey on behalf of HMSO. Crown copyright and database right 2009. All rights reserved. Ordnance Survey Licence number 0100044308.
Printed via WWU UtilityView					



LEGEND

Waste network:	Food chamber	Outfall
	Surface water chamber	Lampshade
	Combined chamber	Storm Over-flow
	Combined chamber over-flow	Rising main
	Special purpose chamber	Gravelly sewer
	Treatment works	Private sewer
	Pumping station	Private sewer subject to Sect. 104 adaptation agreement
		S 104

N.B. Sewer symbol colour indicates the type:
 RED - Combined
 BLUE - Surface water
 GREEN - Sewer
 PURPLE - Storm
 CYAN - S104 (sewers for industrial purposes only)


Notes:


Dŵr Cymru Cŵl gives this information as to the position of its underground apparatus by way of general guidance only on the strict understanding that it is based on the best information available to it at the time of its compilation. It is not to be used as a basis for any other works made in the vicinity of the Company's apparatus and any error of locating the apparatus before carrying out any excavations is entirely on you. It must be understood that the Company is not responsible for any damage to its apparatus or to any other property caused by any excavation or other works made in the vicinity of its apparatus. Service pipes are not generally shown but their presence should be anticipated.

EXACT LOCATIONS OF ALL APPARATUS TO BE DETERMINED ON SITE.

Reproduced by permission of Ordnance Survey on behalf of HMCO. © Crown Copyright and Ordnance Survey 2006. All rights reserved.
 Ordnance Survey Licence number 100019554.

Map Ref: 337869 348224
 Map scale: 1:2,500
 Printed by: MC
 Printed on: 31/3/11

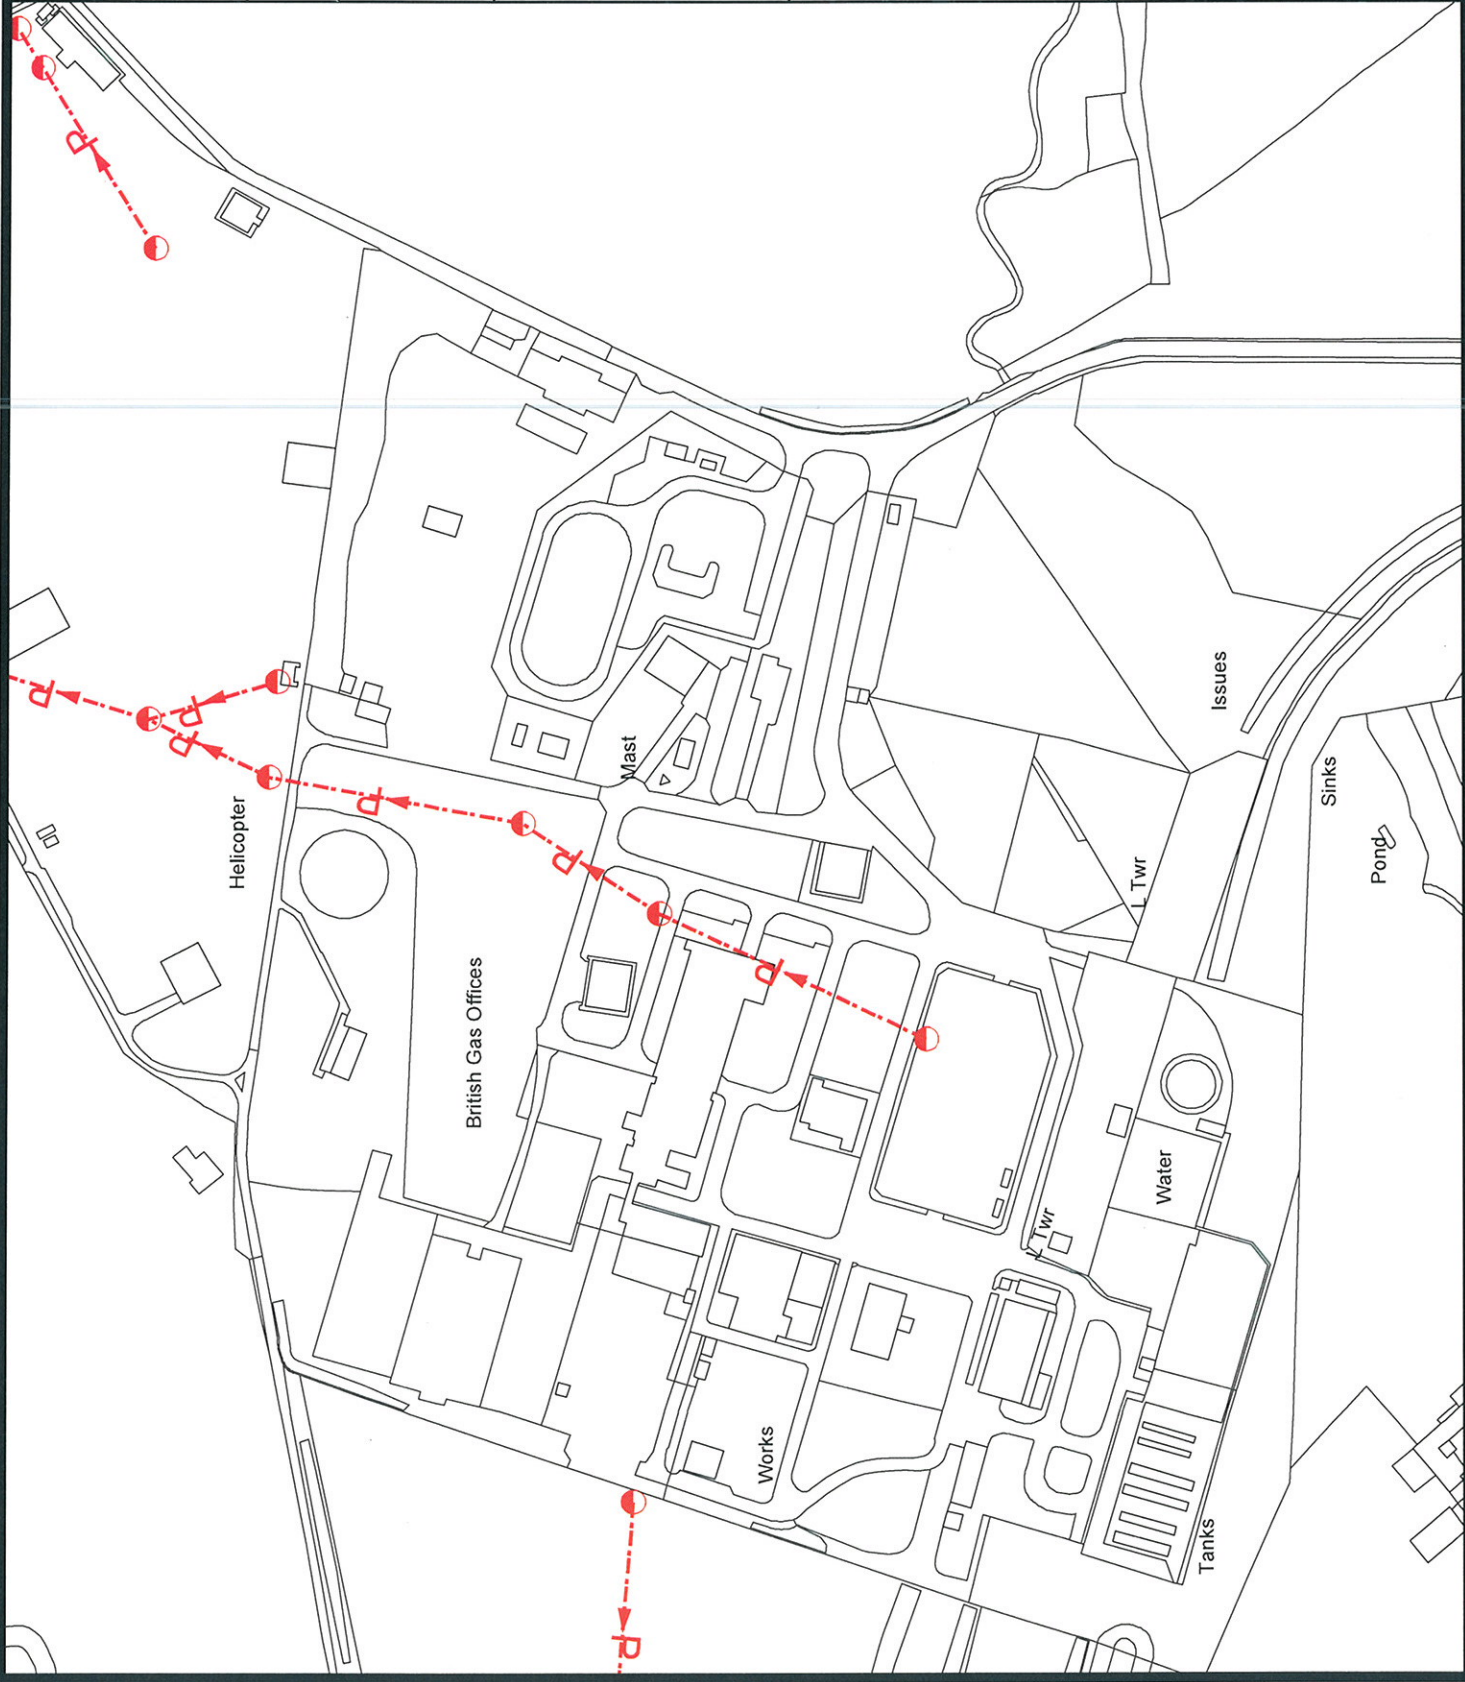

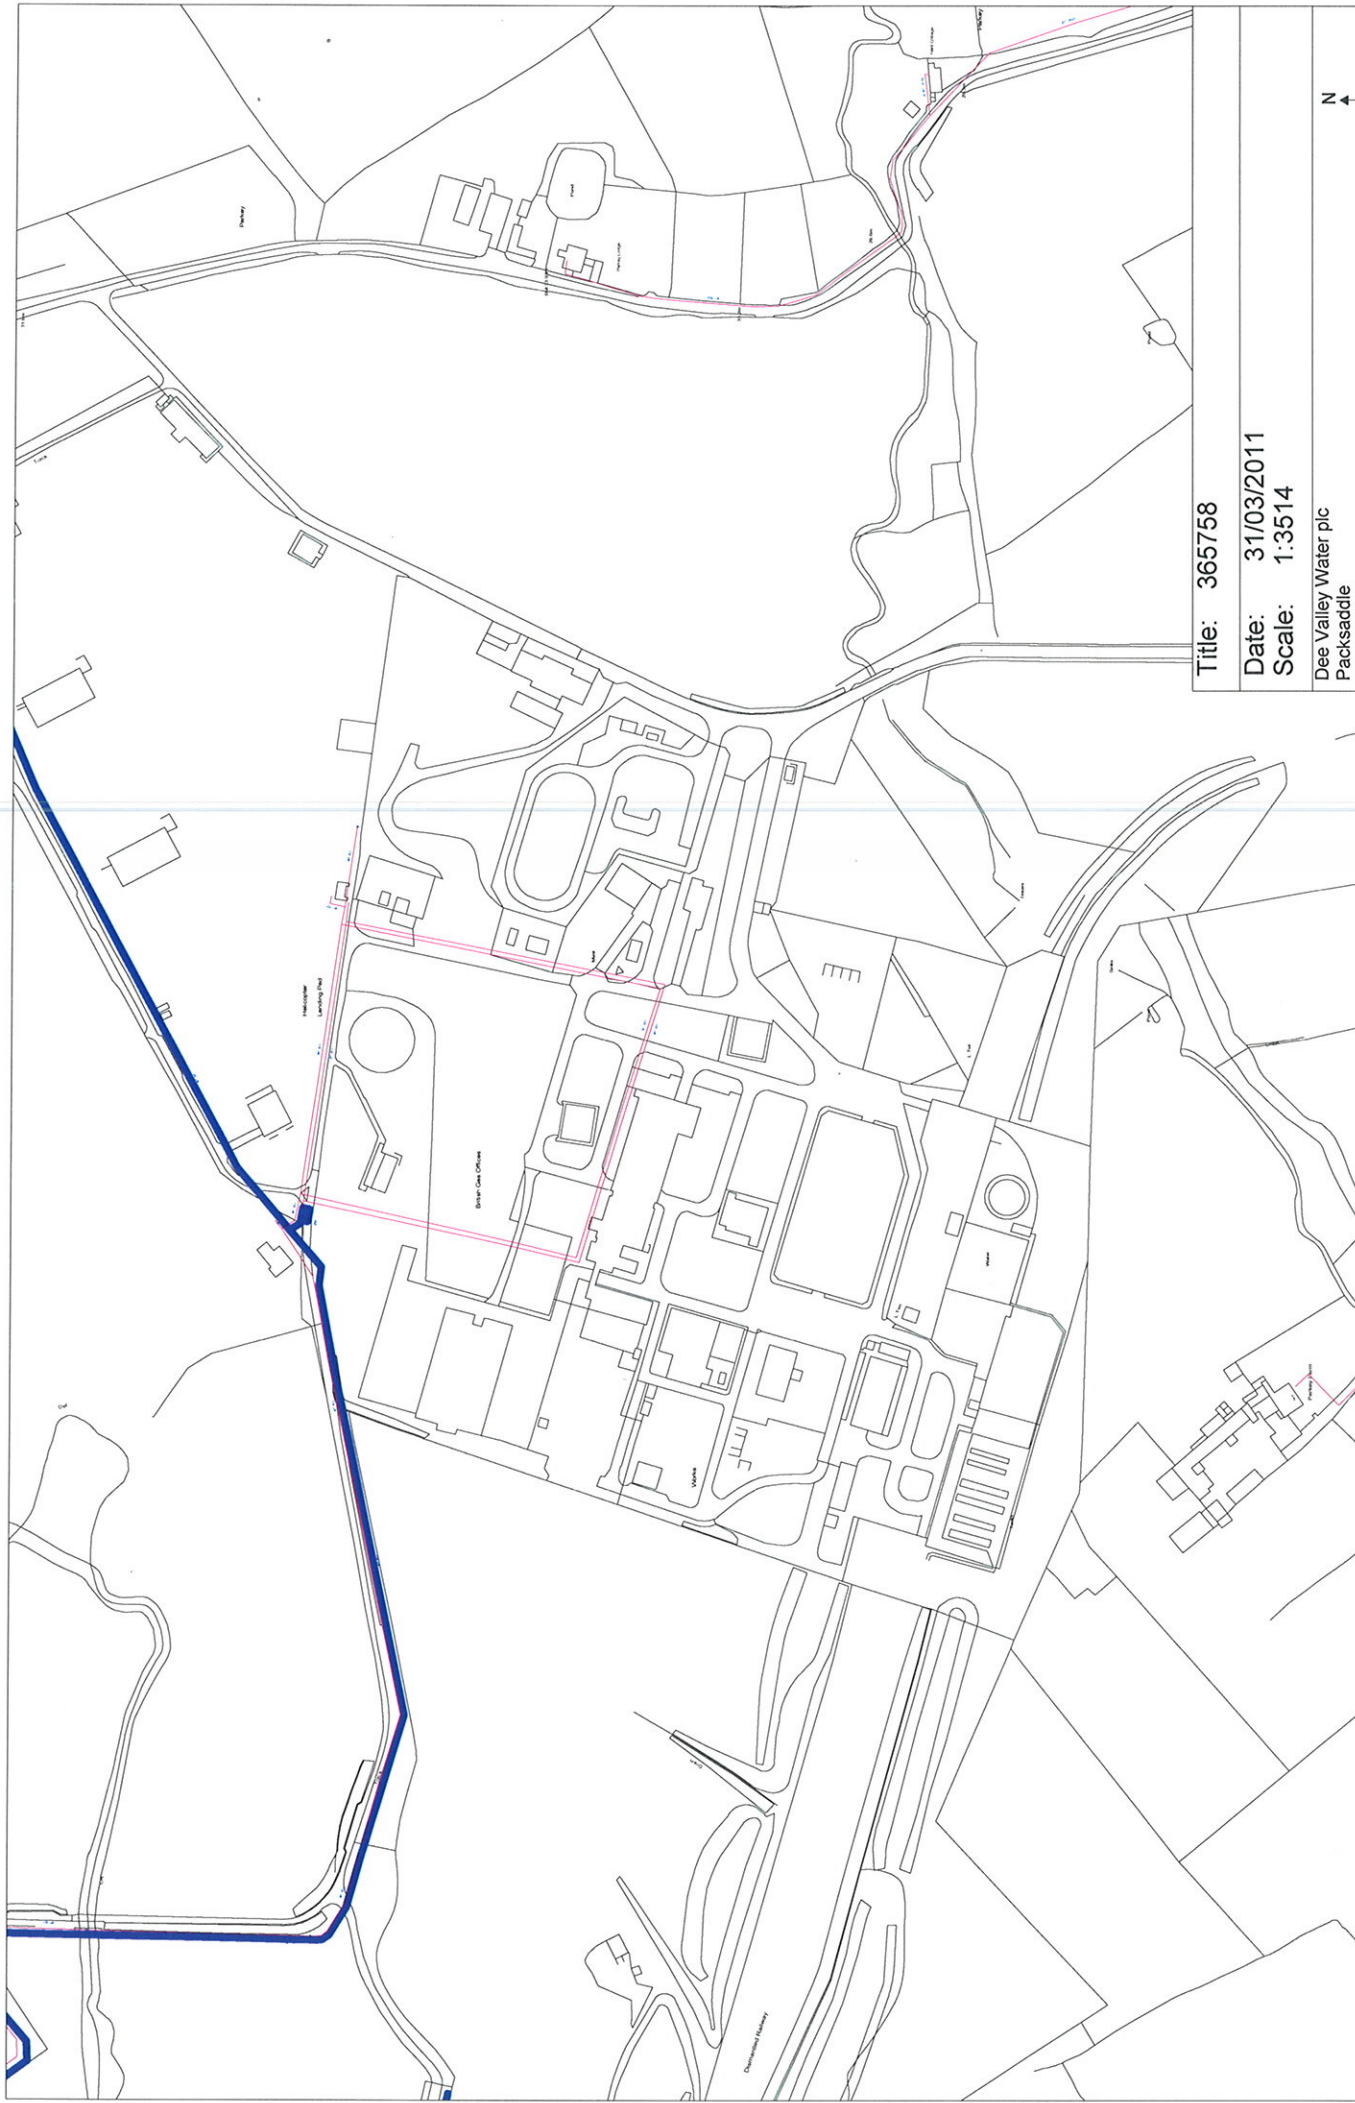

Title: 365758

Date: 31/03/2011


Scale: 1:3514

Dee Valley Water plc
Packsaddle
Wrexham Road
Rhosyllen
Wrexham LL14 4EH
Crown Copyright Dee Valley Water Licence No 100019550

Based upon the Ordnance Survey map by Dee Valley Water plc by permission of Ordnance Survey and on behalf of the Controller of Her Majesty's Stationary Office

**PLEASE NOTE - The information given here on the routes and locations of mains is indicative only and no warranty is given or implied
More precise information can be given by prior arrangement although the depth of any apparatus may not be ascertainable**

DO NOT SCALE FROM THIS PRINT

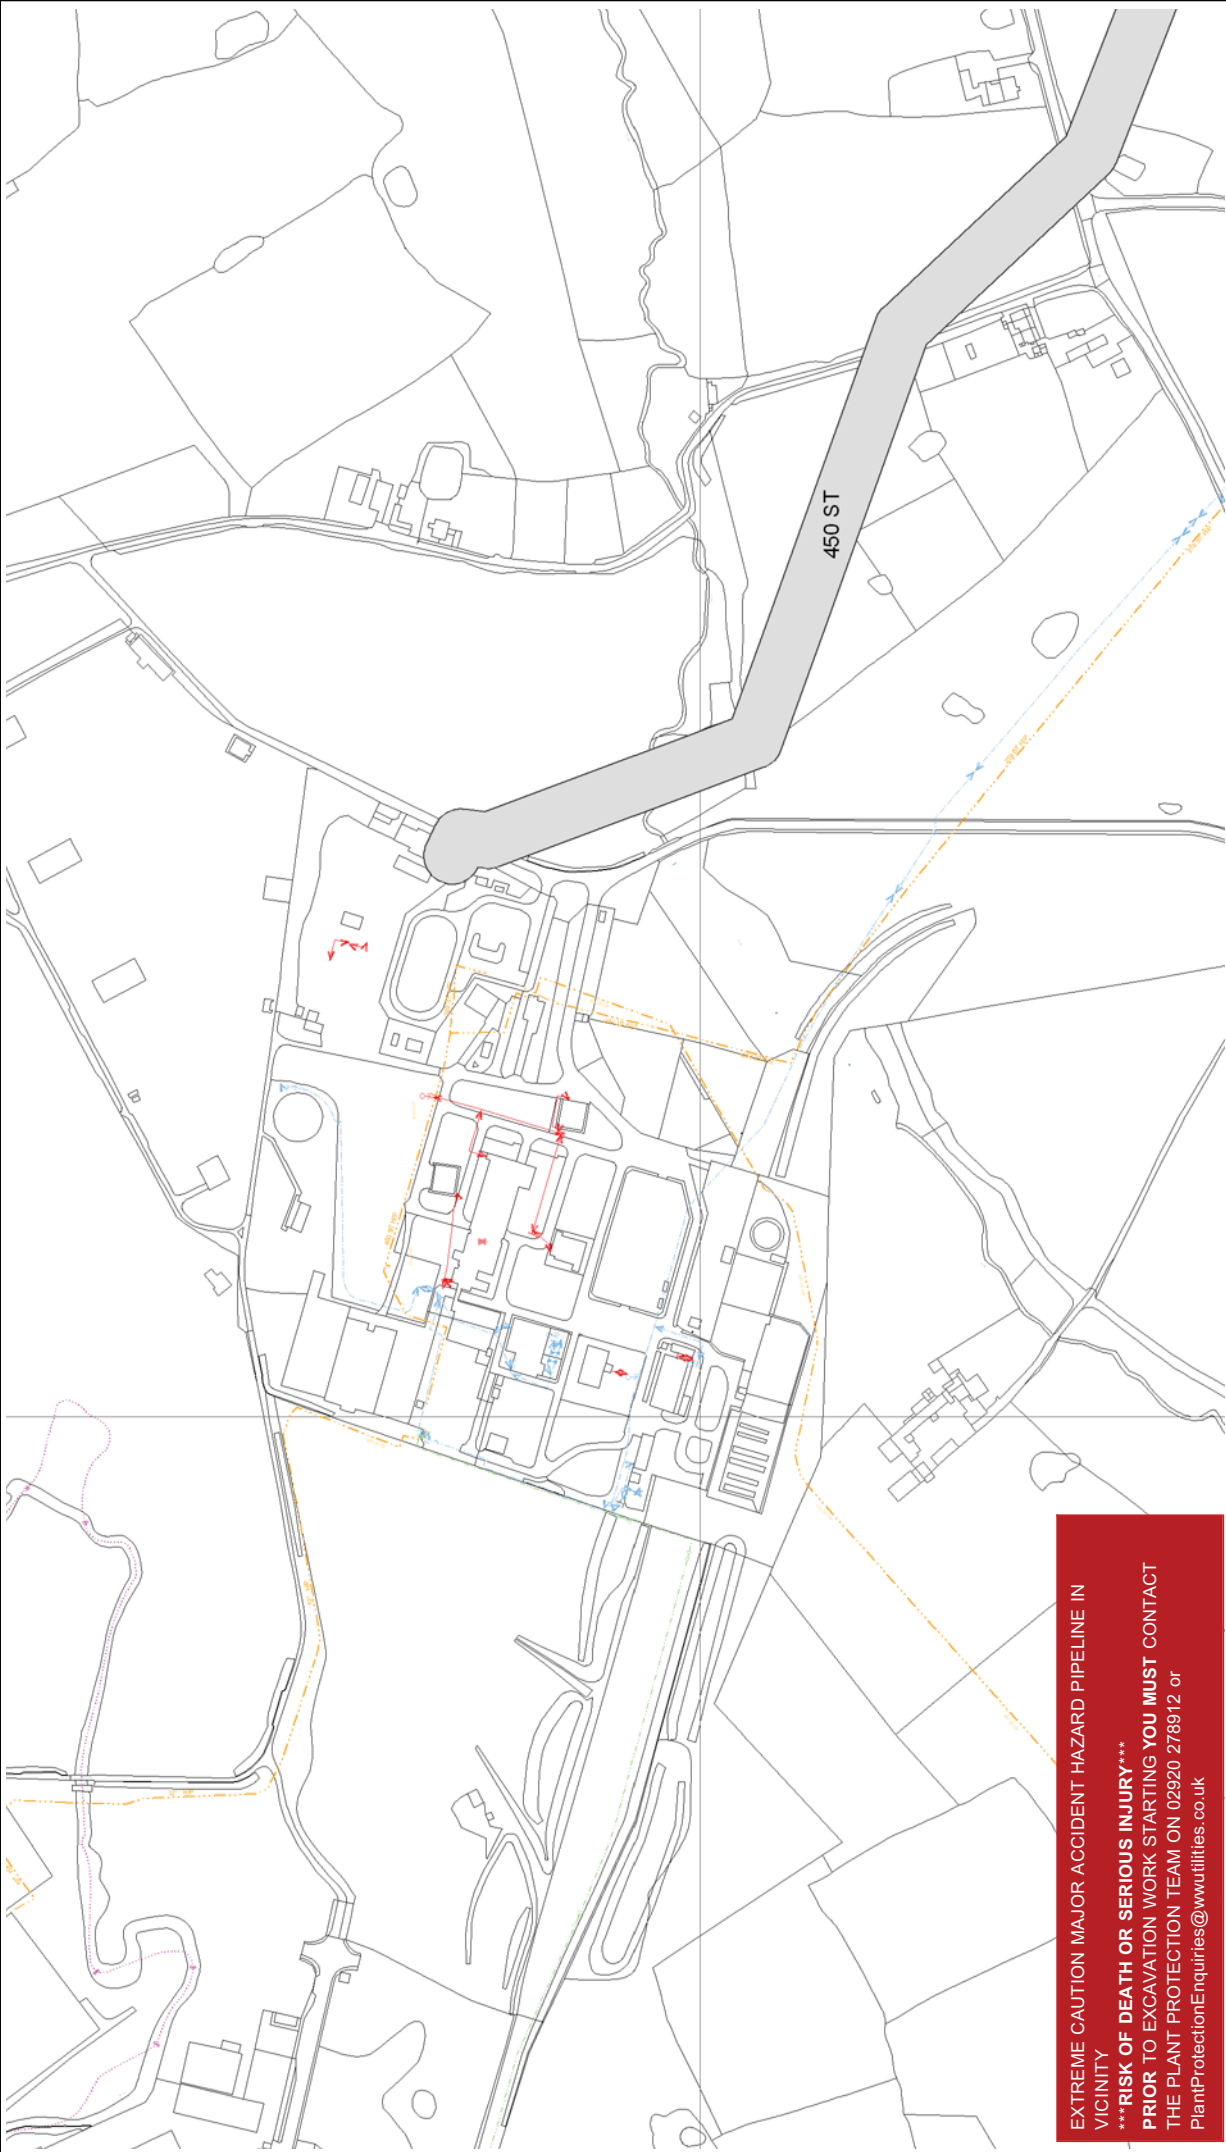

EXTREME CAUTION MAJOR ACCIDENT HAZARD PIPELINE IN VICINITY
*****RISK OF DEATH OR SERIOUS INJURY*****
PRIOR TO EXCAVATION WORK STARTING YOU MUST CONTACT
THE PLANT PROTECTION TEAM ON 02920 278912 or
PlantProtectionEnquiries@wvuutilities.co.uk

Scale		1:4695	
-------	--	--------	--

Low Pressure

Medium Pressure

Intermediate Pressure

High Pressure

Design Pipes

Abandoned

Valve


Manhole

Depth of Cover

Syphon

Diameter Change

Material Change

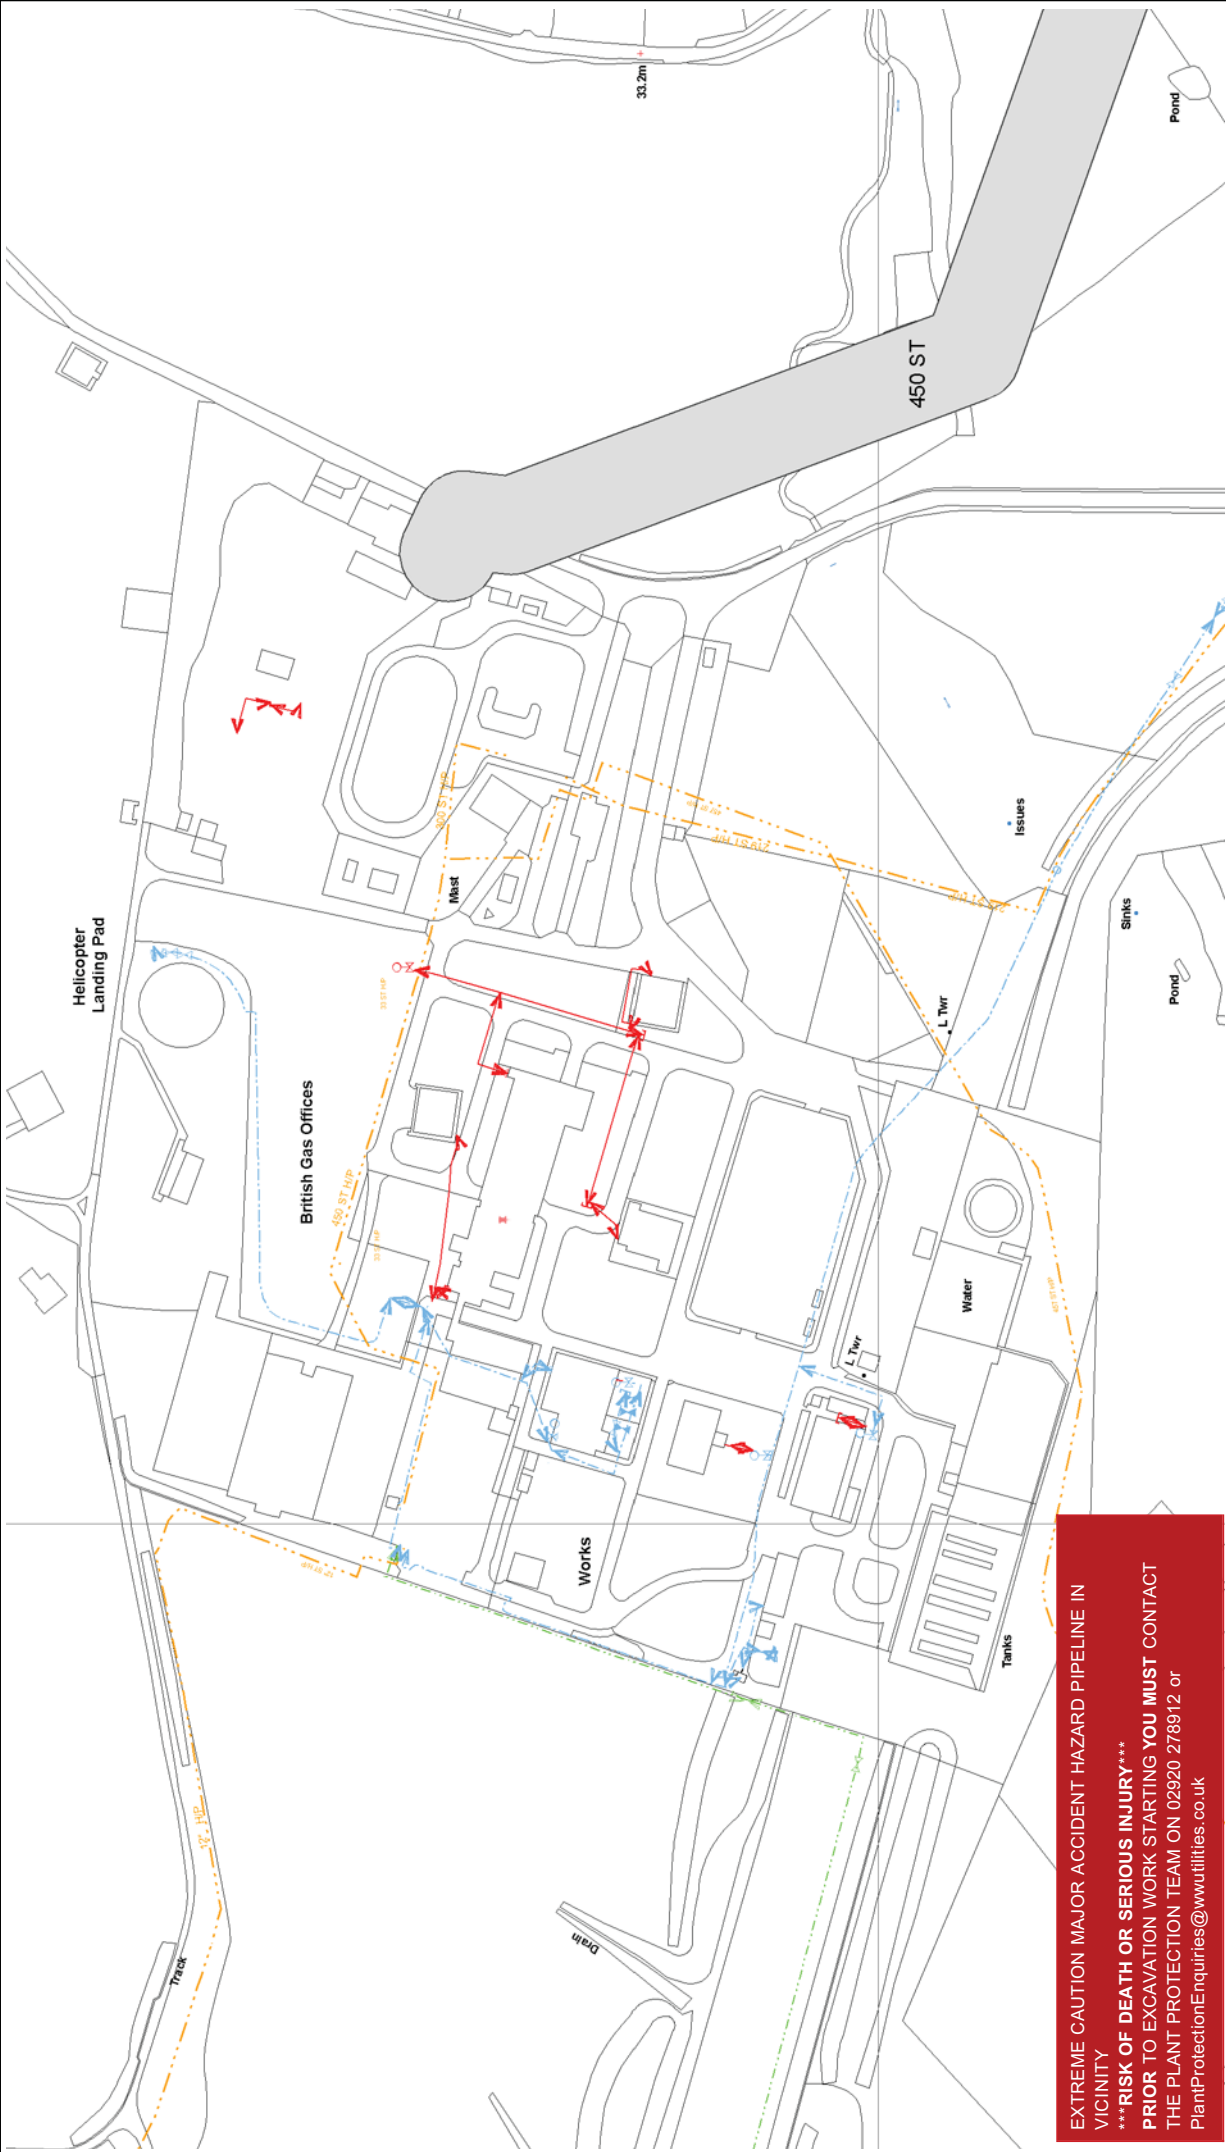

Scale	1:2711			
-------	--------	--	--	---



Wales & West Utilities Ltd., Wales & West House,
Spencer Close, Celtic Springs, Coedkernew,
Newport, NP10 8PZ.

Reproduced by permission of Ordnance Survey on
behalf of HMSO. Crown copyright and database
right 2008. All rights reserved. Ordnance Survey
Licence number 010044368.