

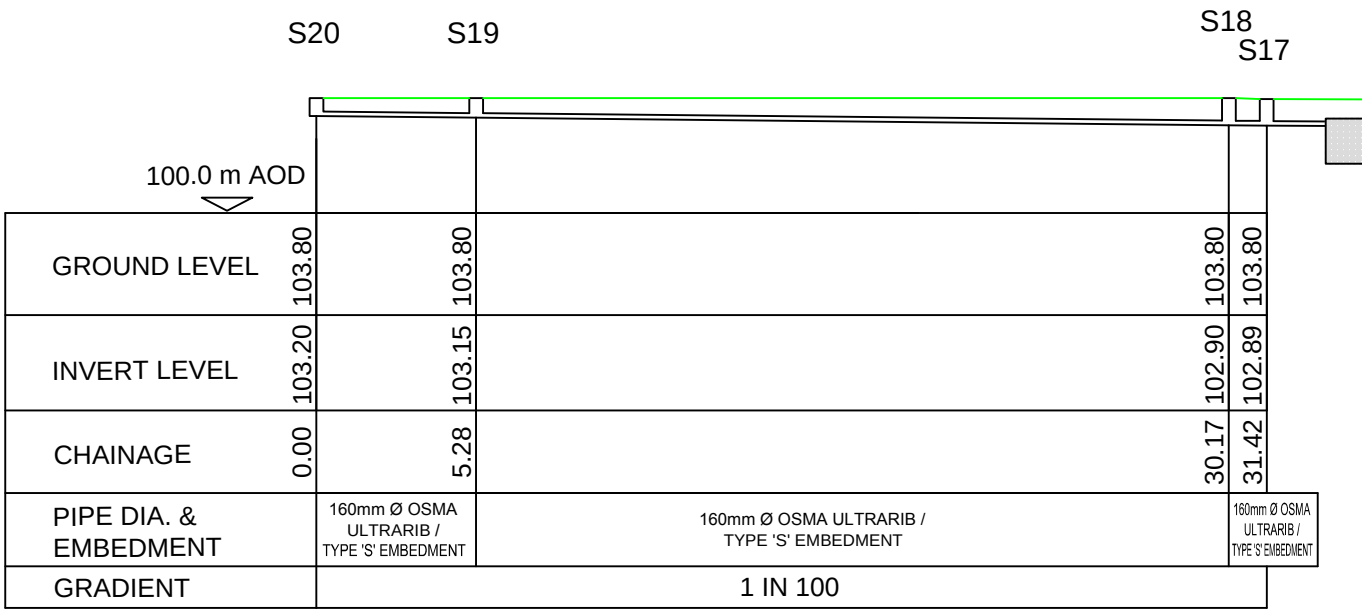
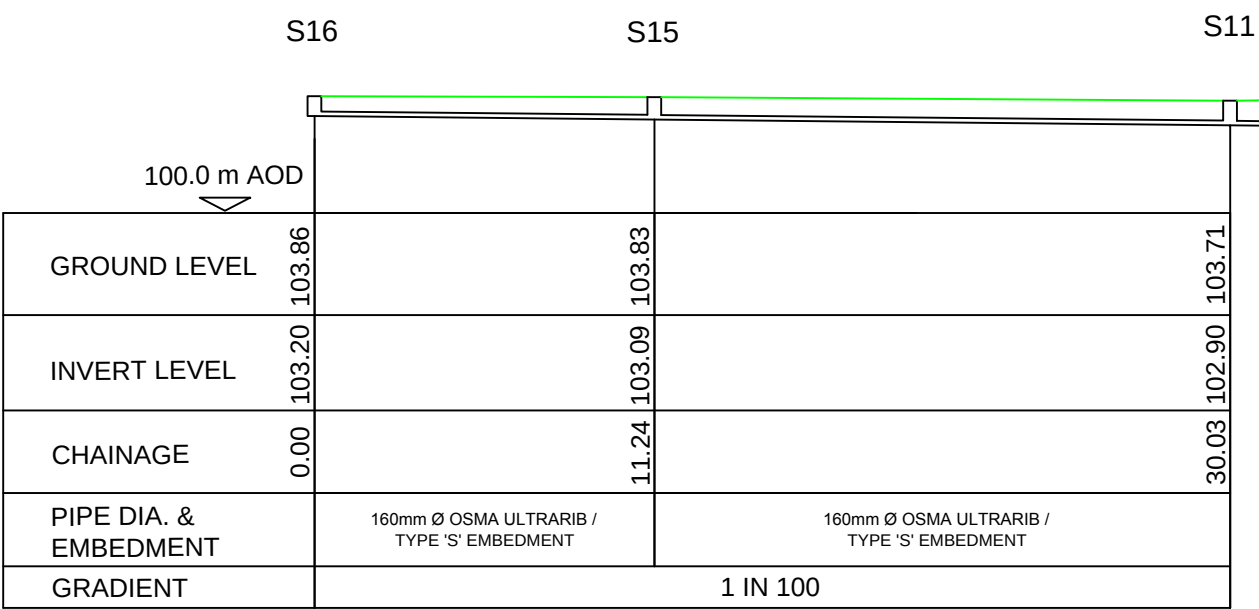
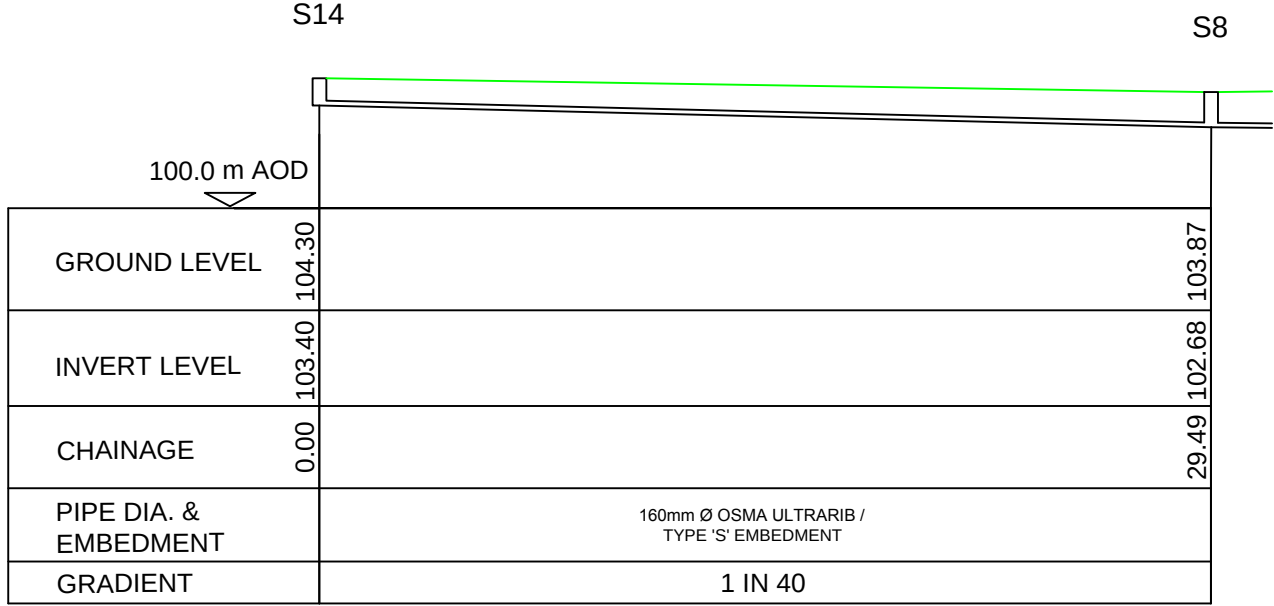
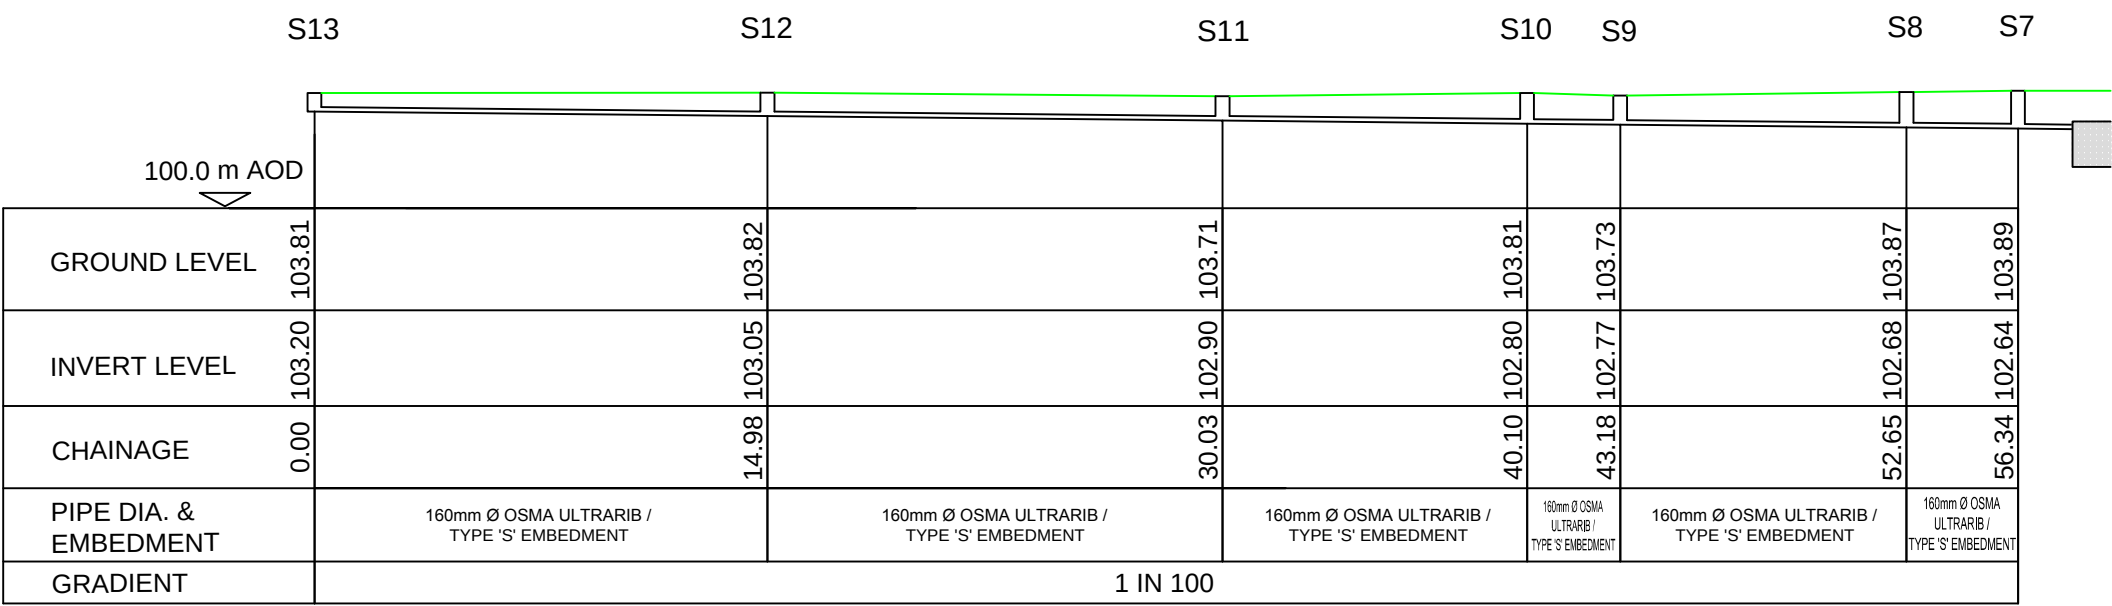
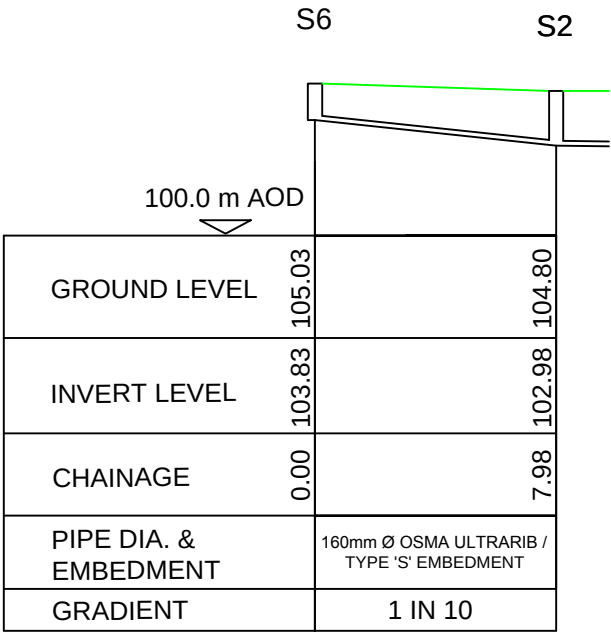
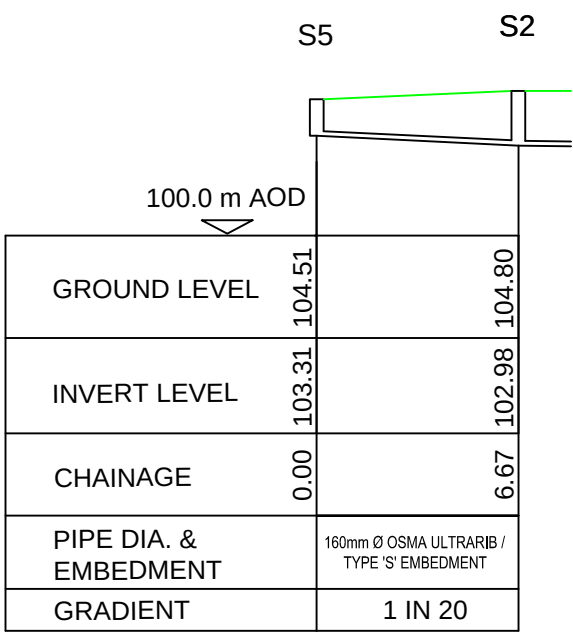
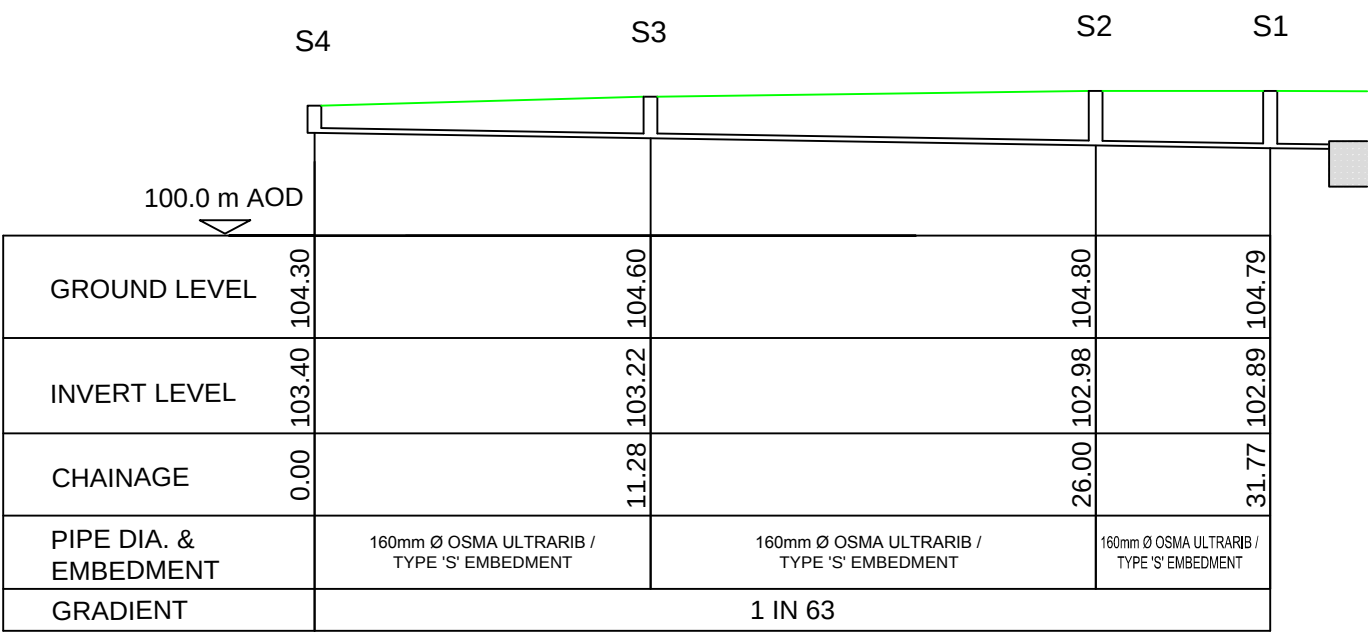
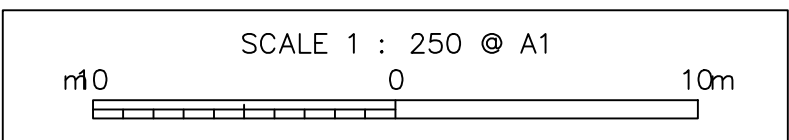


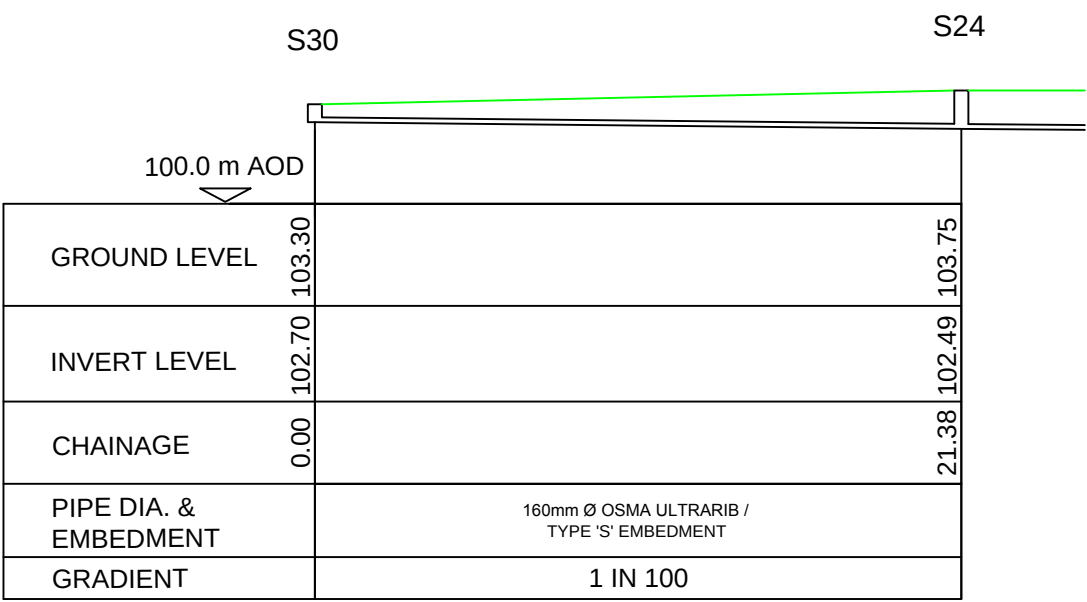

WARNING:
THE DRAINAGE LAYOUT IS BASED UPON EXISTING TOPOGRAPHICAL INFORMATION WITHOUT THE PRESENCE OF ALTERNATIVE PROPOSED INFORMATION. DESIGN SHOULD BE CHECKED IF ANY SIGNIFICANT GROUND RE-PROFILING IS PROPOSED.

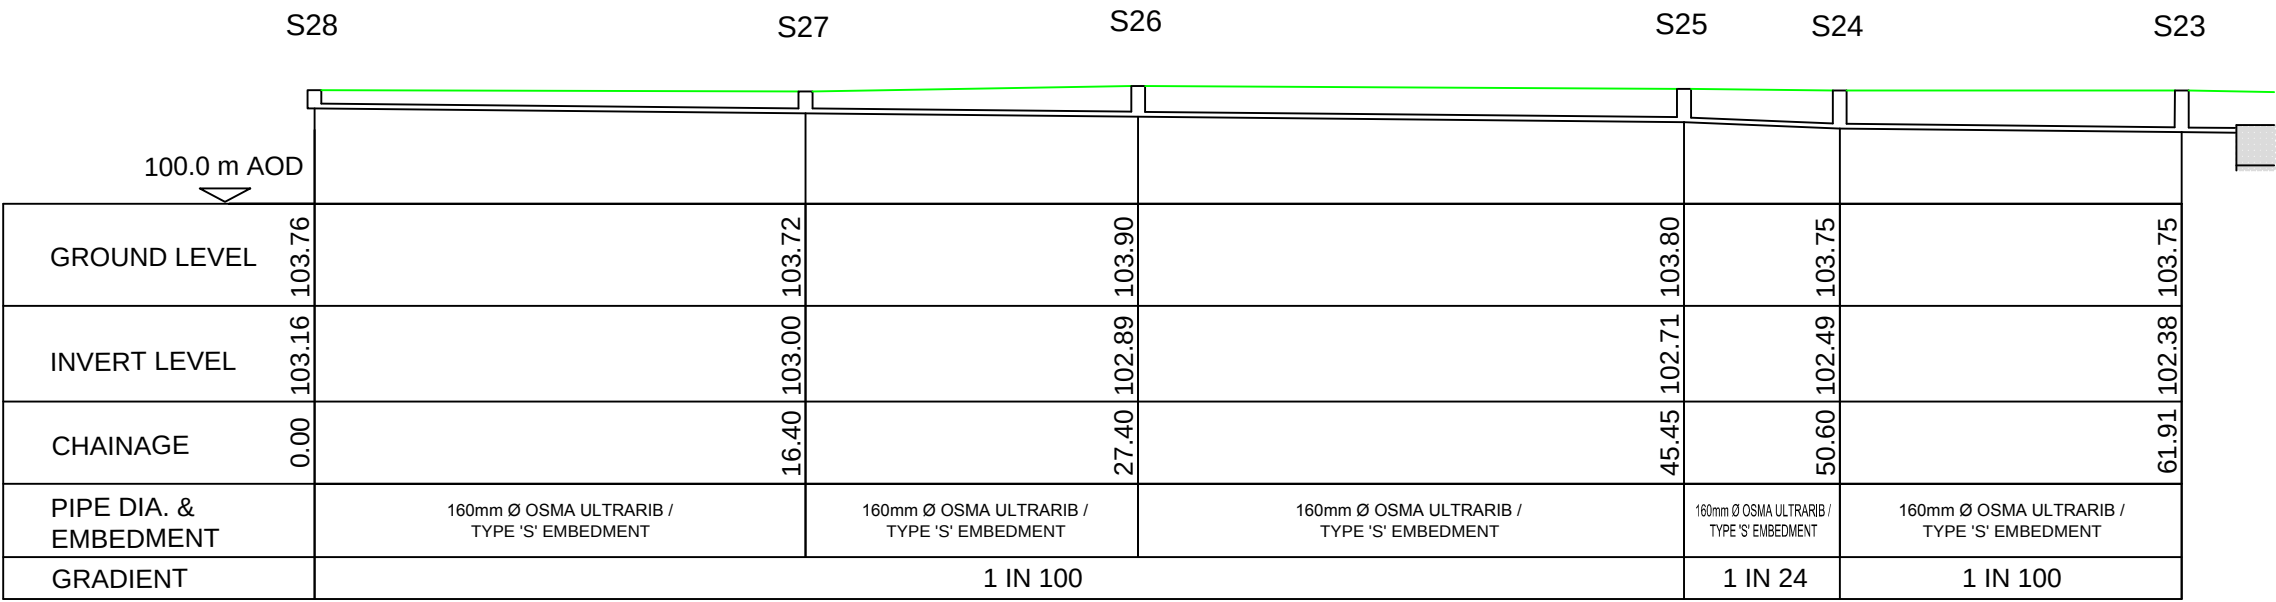

NOTES

- All dimensions in millimetres and all levels in metres unless shown otherwise.
- All level information provided is taken from topographical survey of existing site, drg. 8228-01 produced by Barry Lowe Surveys Ltd.
- Drawing to be read in conjunction with proposed site drainage layout drawing w2173-d01.
- Refer to drawing w2173-d04 for typical details including pipe bedding and surround details.

A	10/06/14	FIRST ISSUE

REV	DATE	DESCRIPTION
-----	------	-------------

CLIENT		
--------	--	--

Waterco Ltd. Eden Court, Ruthin LL15 1NJ	01824 702220 fax 705244 www.waterco.co.uk

SCHEME	CHIRK COURT PHASE 2
--------	------------------------

TITLE	PROPOSED SURFACE WATER LONG-SECTIONS
-------	---

STATUS	APPROVAL
--------	----------

DRAWN	CHECKED	APPROVED	SCALE
AR	TM	MM	1:250 @ A1

DRAWING NO.	REV
w2173-d03	A