


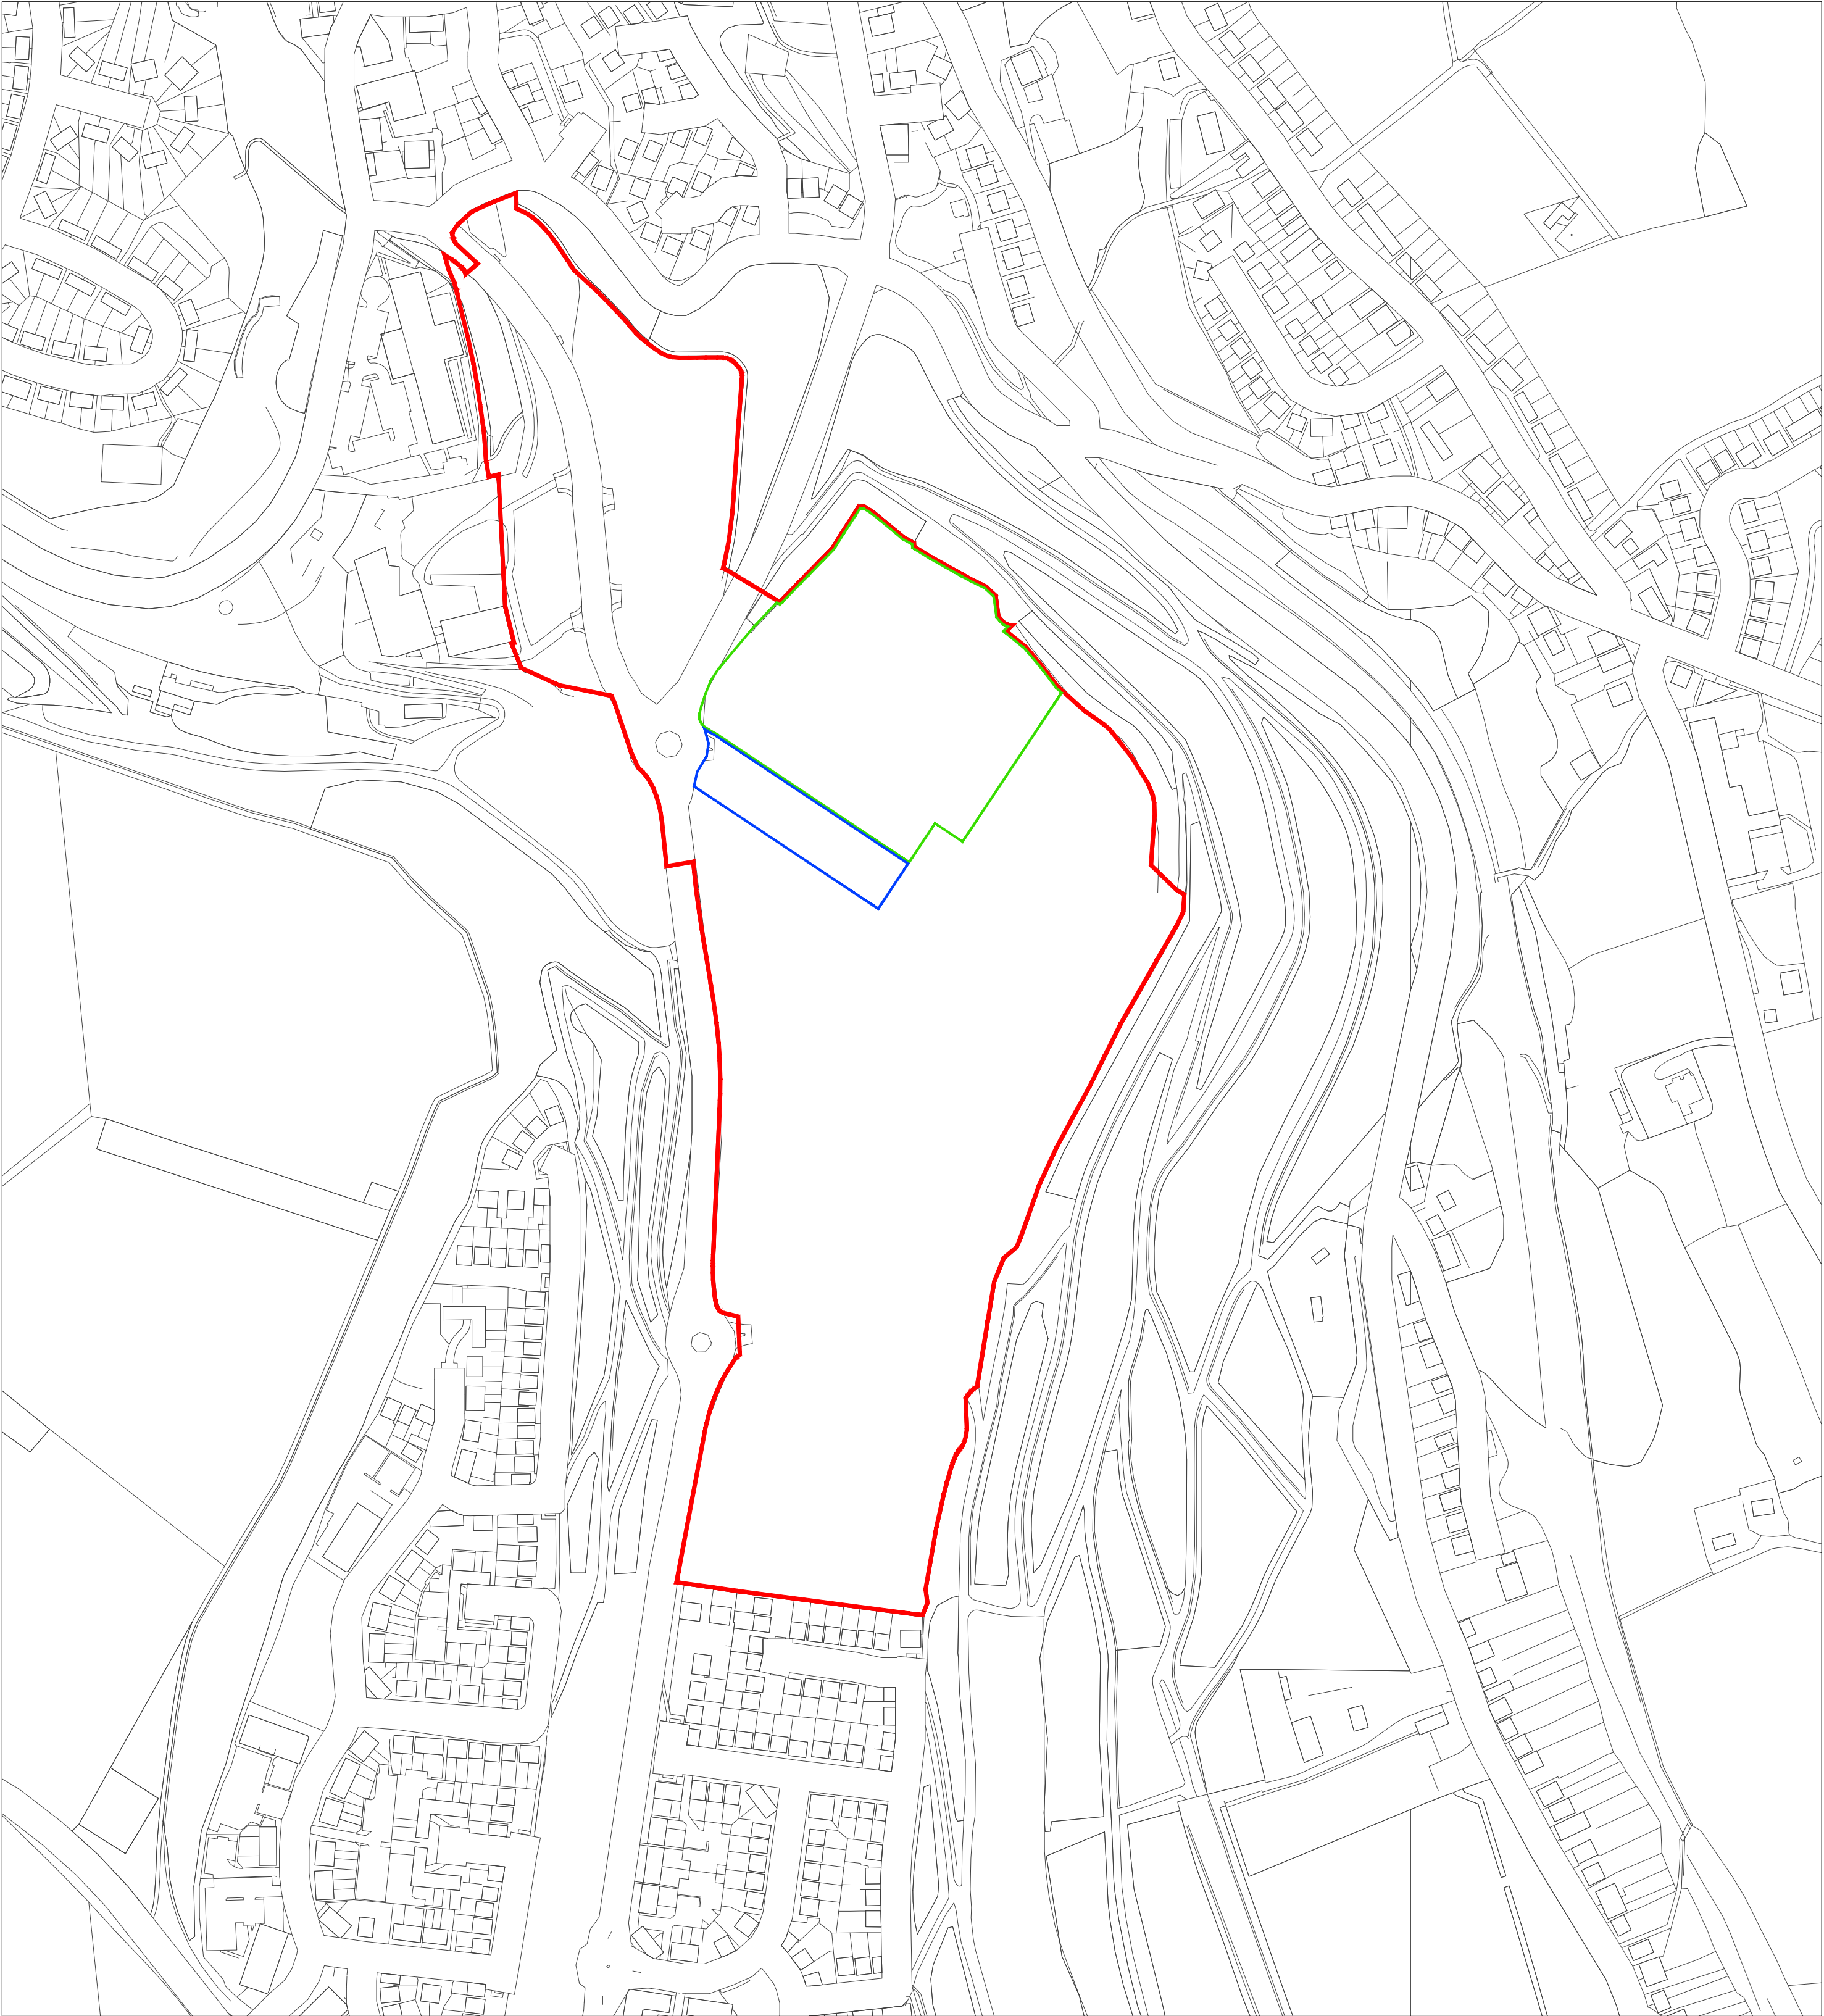

- Site Boundary
- Primary school boundary
- Indicative location of spine road

Project

Brymo Park

Drawing Title

Site Plan
for Section 106 Agreement

Date

01.12.21

Scale

1:2500 @ A2

Drawn by

SM

Check by

LH

Project No

27968

Drawing No

BM-M-02

Revision

A

02000

0 20 40 60 80 100m

N