


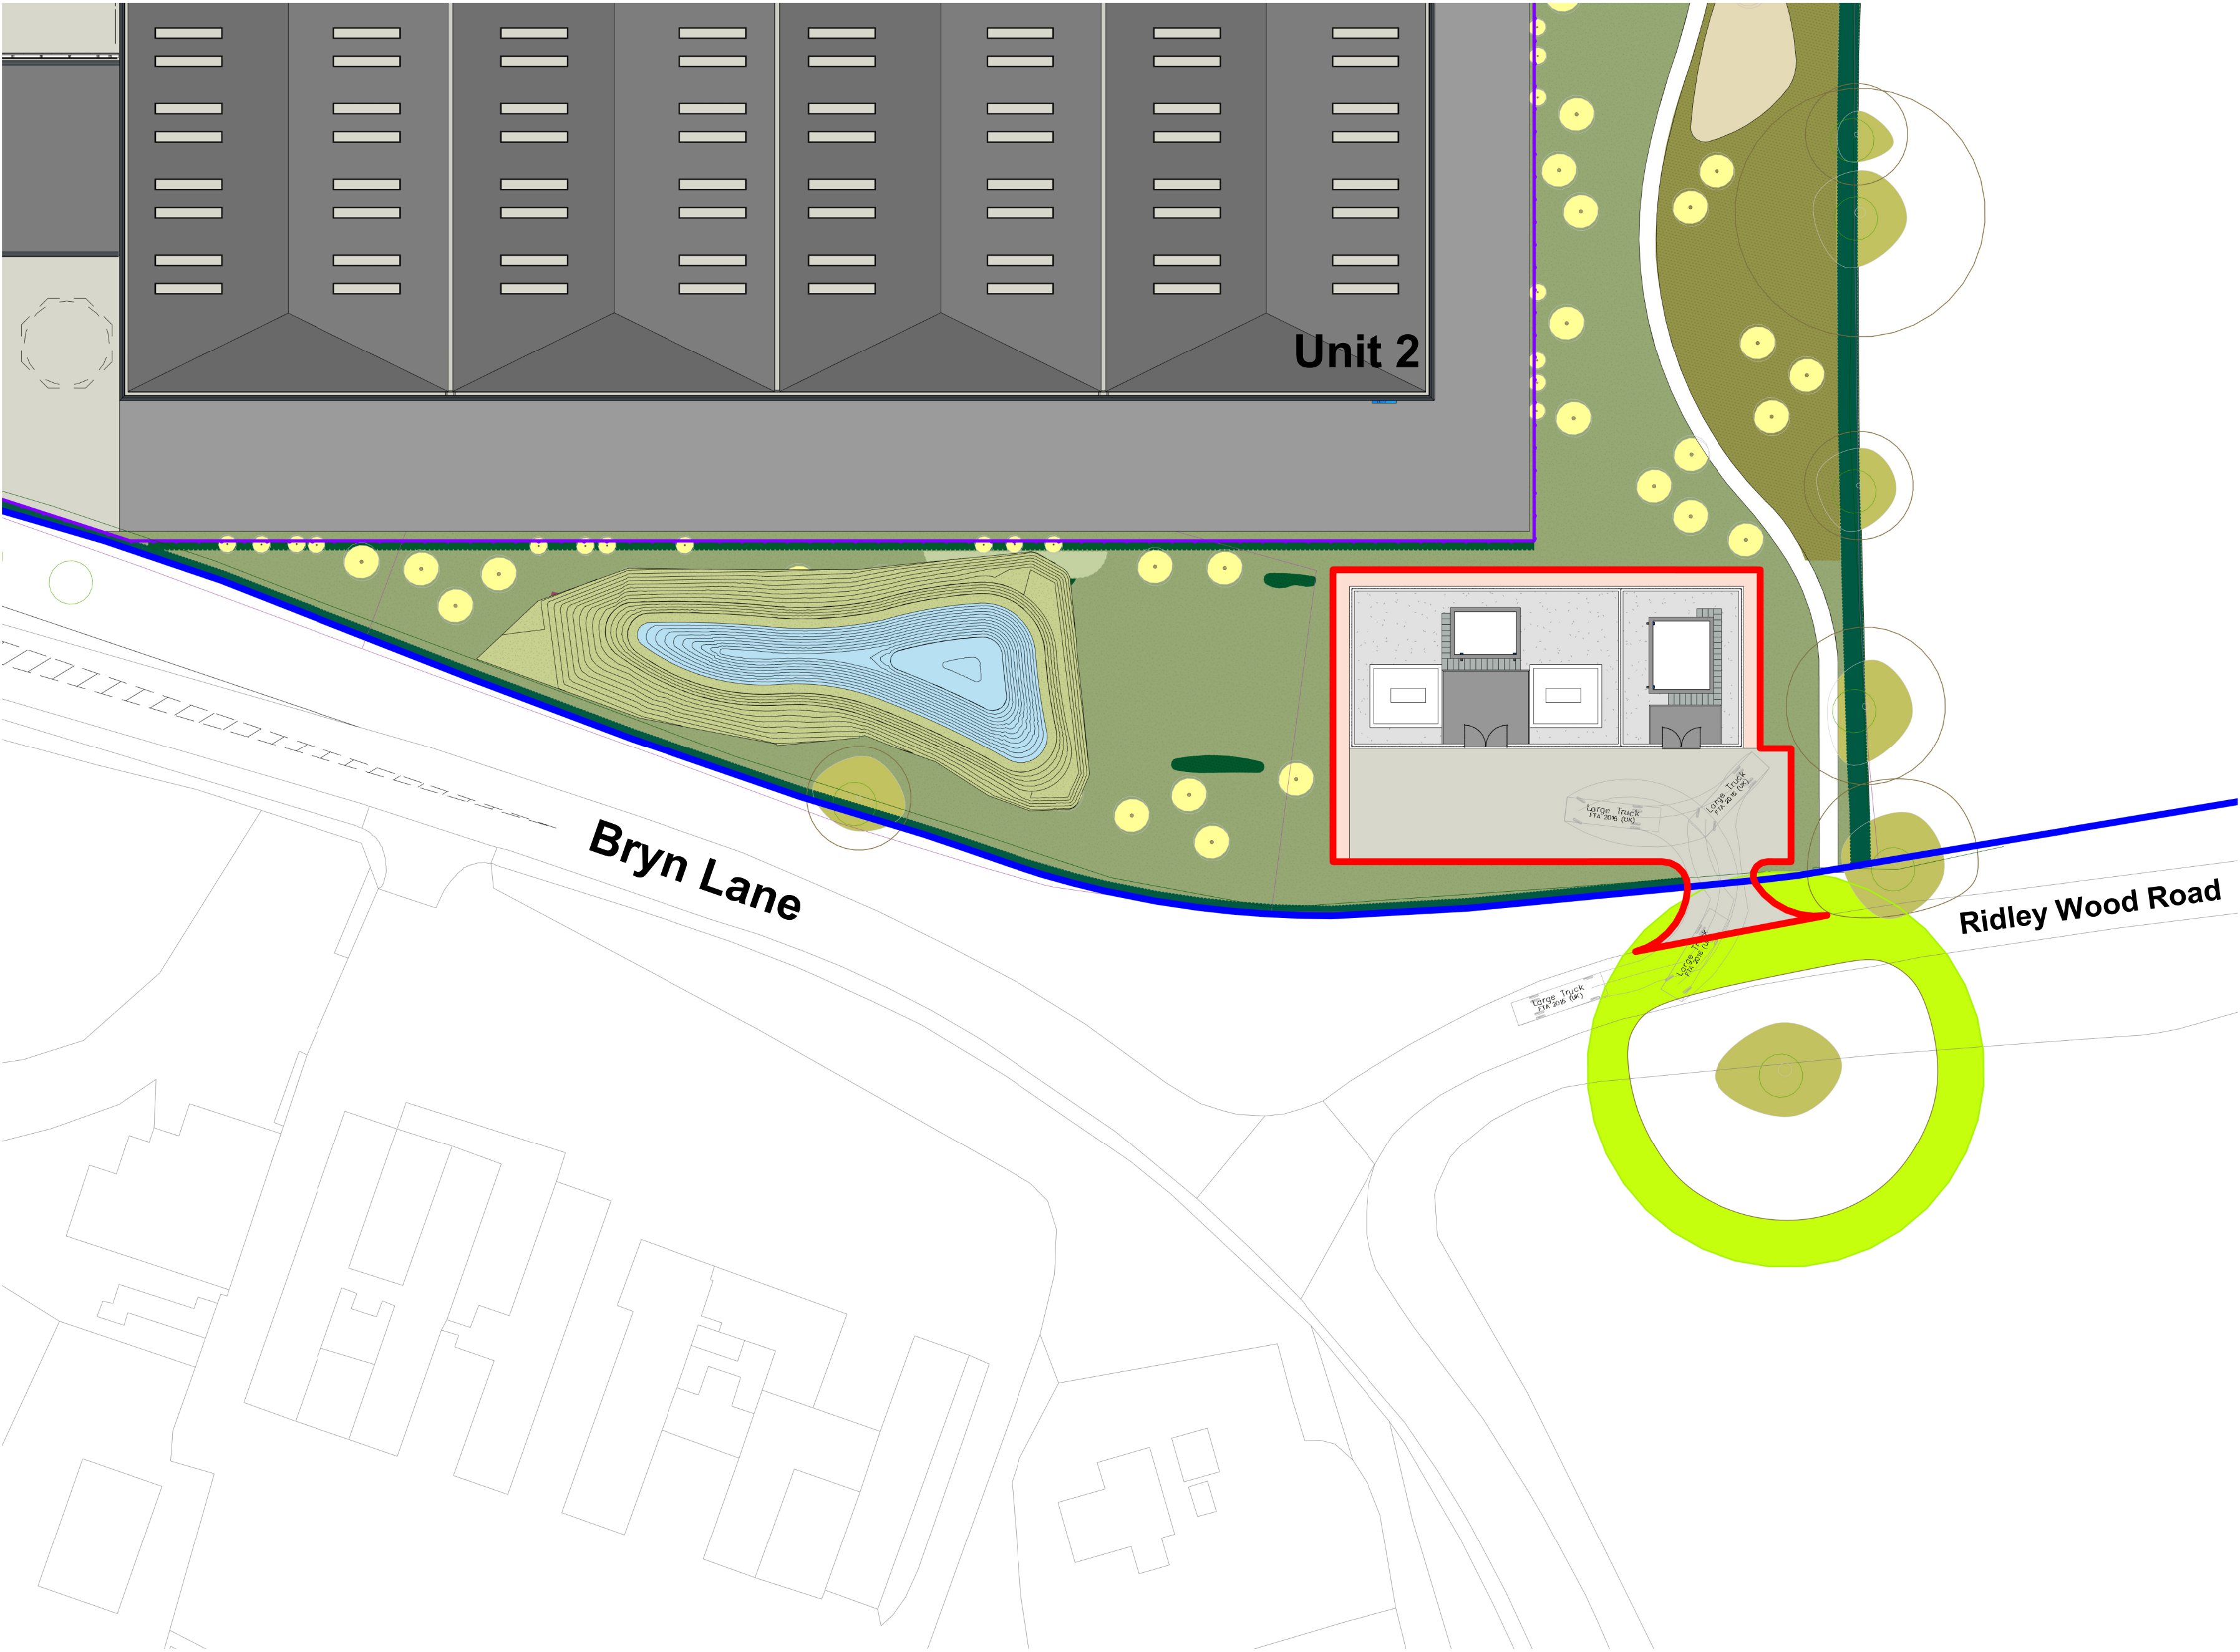

LEGEND

- Substation Boundary
0.15Ha II 0.38Ac
- Ownership Boundary
89.30Ha II 220.66Ac



SGP

Architects + Masterplanners

Waterfront House
2a Smith Way
Grove Park
Enderby
Leicester LE19 1SX

t: +44 (0)116 247 0557

www.stephengeorge.co.uk

Wrexham
Bryn Lane

Drawing Name:
Substation Site Plan

Drawing Stage: Planning

Status: S2

SGP File Ref: 22136-SGP-ZZ-ZZ-MS-A-000005

22-136	19/05/2025	JDH	MMS	1:500 @ A2	P1
SGP Project No	Date	Drawn	Team	Scale	Rev

Drawing Number:
22136-SGP-XX-ZZ-DR-A-111029

Project Code	Originator	Volume	Level	Type	Role	Number
--------------	------------	--------	-------	------	------	--------

Substation Site Plan

1 : 500