


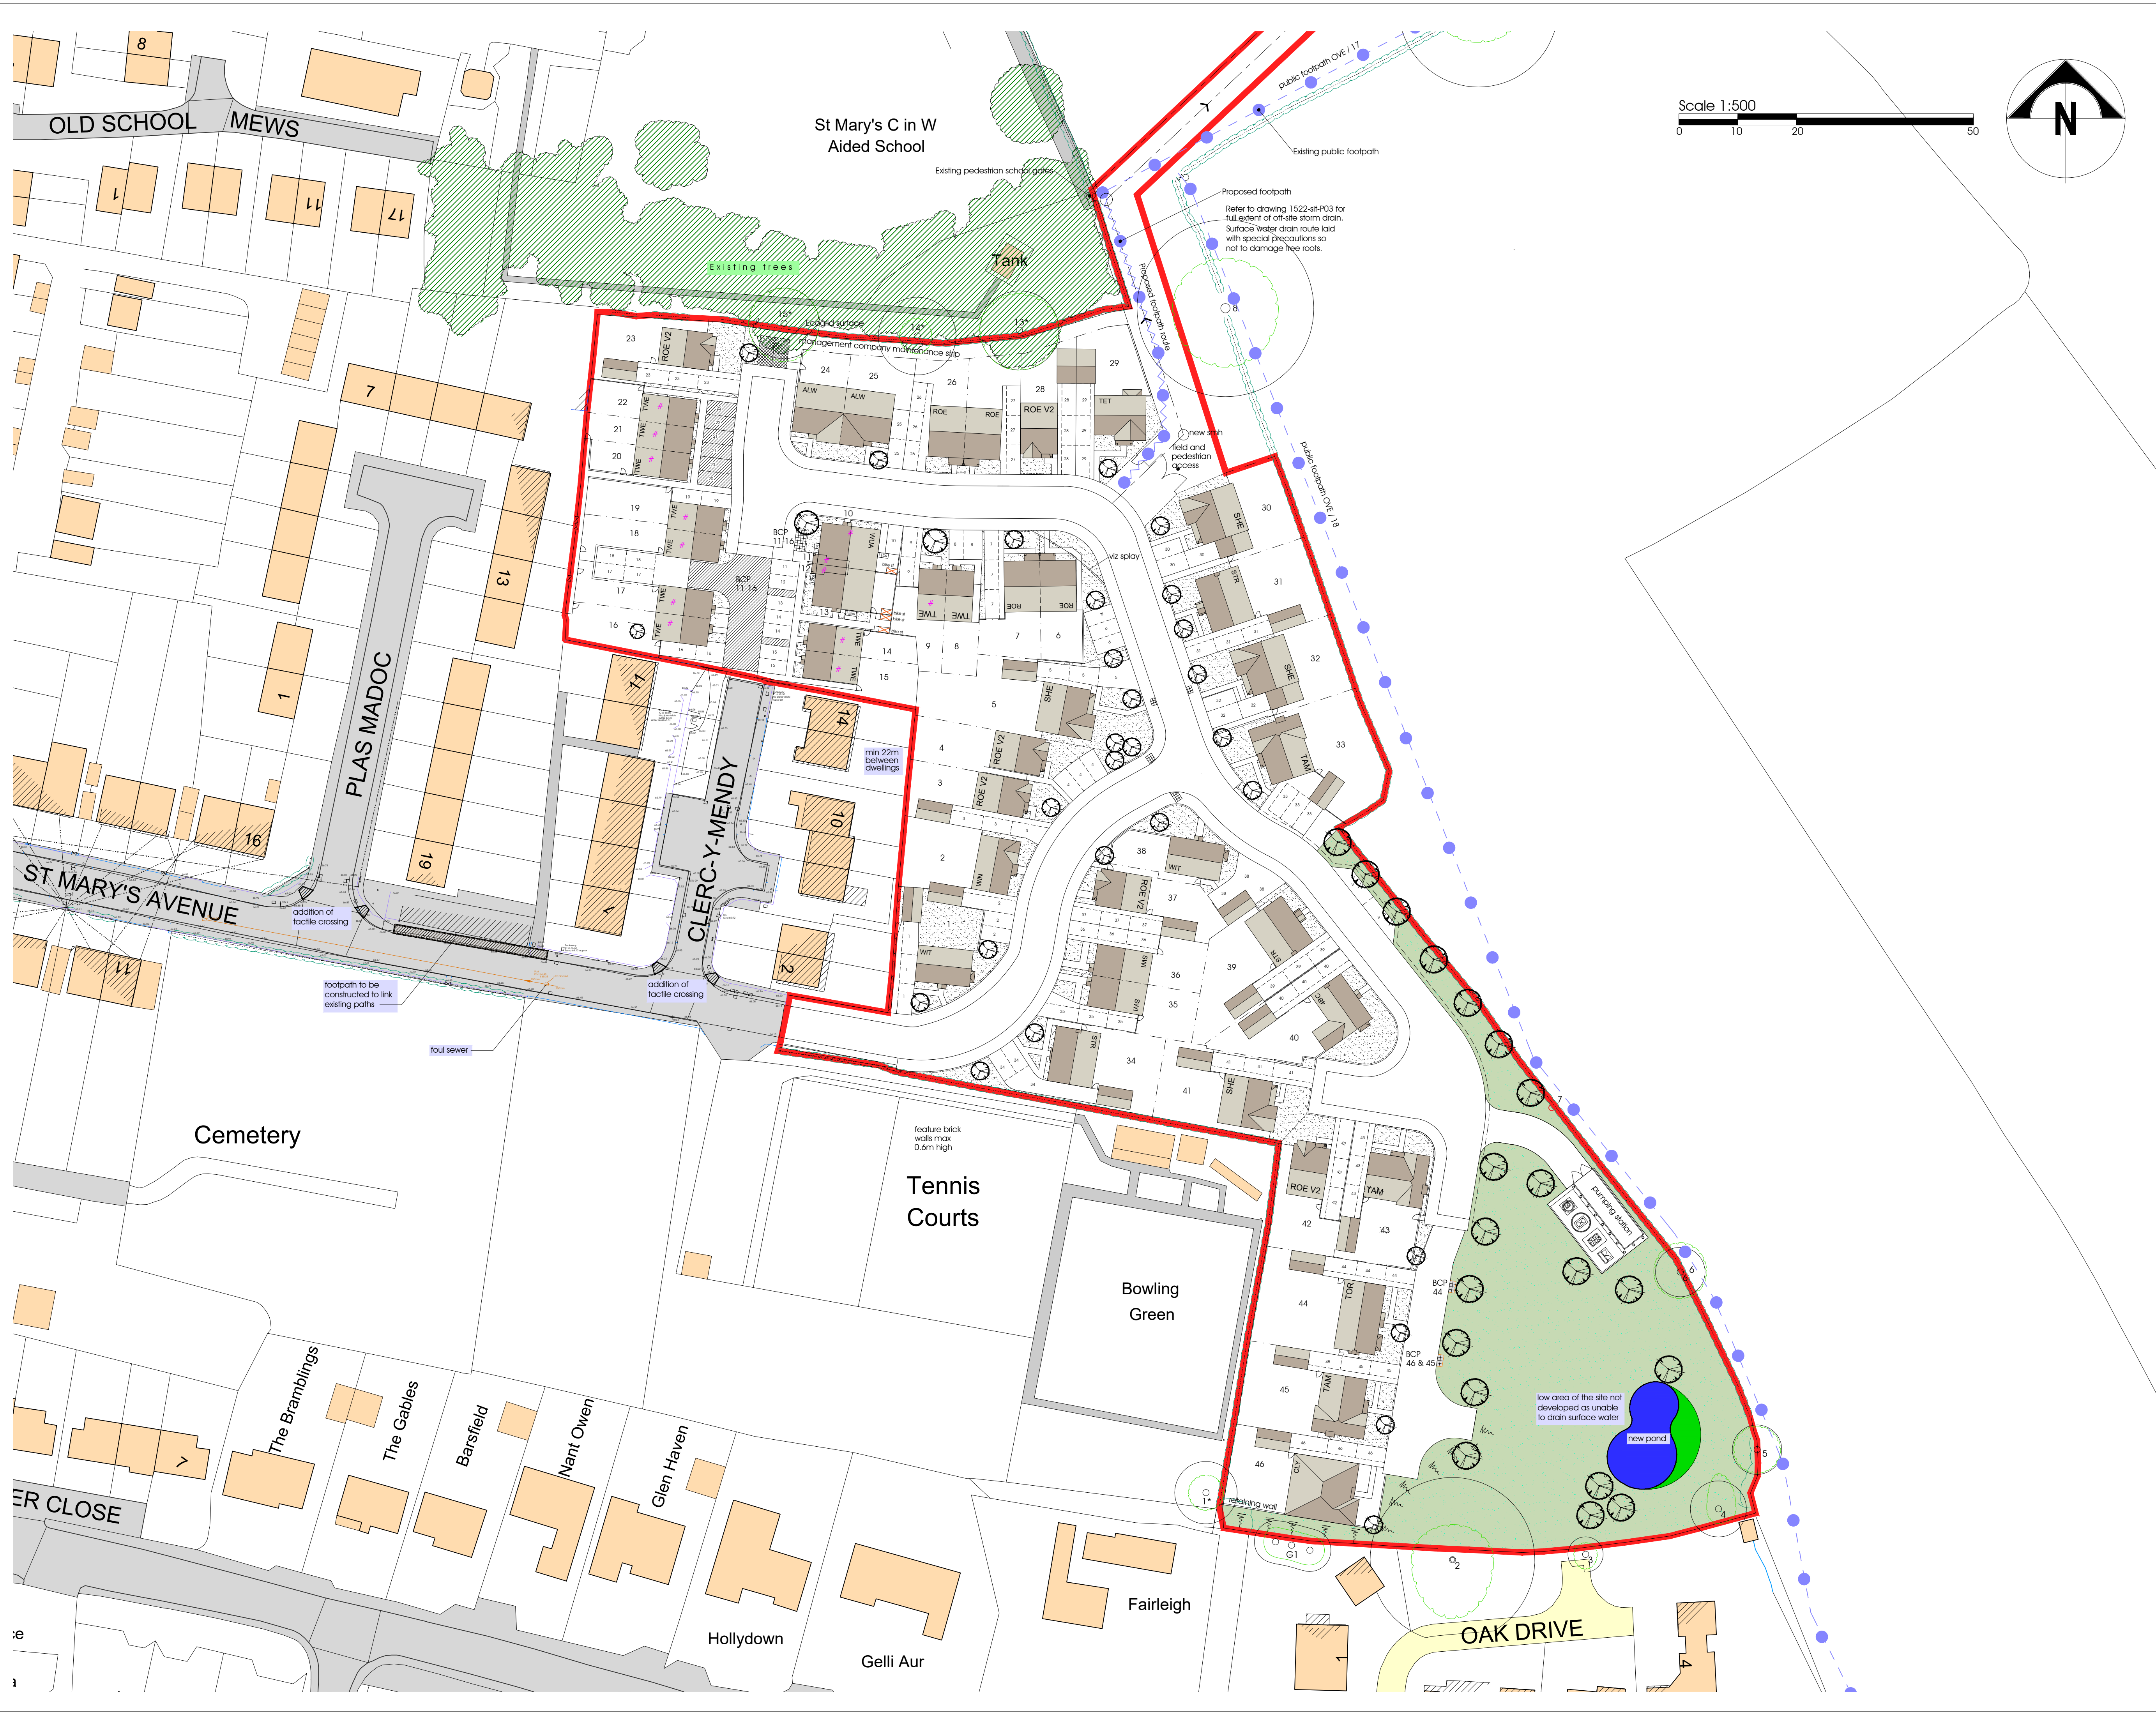

NOTES	
Do not scale from drawing. All figured dimensions in mm and to be checked on site. Copyright of the design and / or drawings remains solely with Pickstock Homes. This drawing does not form part of a contract and is subject to change at developer's discretion.	
ACCOMMODATION SCHEDULE	
Name	15	Bed	Storey	Unit Nos	Unit ft²	ft²	Total	
Private Housing @ 70% (35)	
Torrige	TOR	4 Bed	2	1	1552		1552	
Tamar	TAM	4 Bed	2	3	1492		4476	
Strefford	STR	4 Bed	2	3	1287		3861	
Sherbourne	SHE	4 Bed	2	4	1334		5336	
4BC	4BC	4 Bed	2	1	1270		1270	
Witham	WIT	3 Bed	2	2	1001		2002	
Roeburn V2	ROE V2	3 Bed	2	6	975		5850	
Roeburn	ROE	3 Bed	2	4	937		3748	
Clyde	CLY	3 Bed	1	1	1121		1121	
Swindale	SWI	3 Bed	2	2	906		1812	
Tetbury	TET	3 Bed	2	1	1147		1147	
Alwen	ALW	2 Bed	2	2	693		1386	
Winsten	WIN	3 Bed	2	1	1047		1047	
Twweed	TWE	2 Bed	2	1	699		699	
Affordable Housing @ 30% (13.8)	
WUA g fir	WUA	1 Bed	1	2	610		1220	
WUA f fir	WUA	1 Bed	1	2	574		1148	
Twweed	TWE	2 Bed	2	10	758		7580	
Grand Total:		46 Units		45255 ft²	
Gross Site Area:		1.88 ha		4.65 ac	
Site Statistics:	
SSR & Access		0.05 ha		0.12 ac	
POS		0.36 ha		0.89 ac	
SUDs		0.00 ha		0.00 ac	
Pumping station		0.02 ha		0.06 ac	
Net Site Area:		1.45 ha		3.57 ac	
Gross Density:		24.47 Un/ha		9.90 Un/ac	
Net Density:		31.80 Un/ha		12.87 Un/ac	
Gross Footage:		2236.35 m²/ha		9741.52 Un/ac	
Net Footage:		2906.15 m²/ha		12659 ft²/ac	
KEY Site Boundary. Affordable Dwelling. Existing Tree & Root Protection Zone. Estate Fencing. Timber Fencing. Public Footpath routes. BCP Bin Collection Point. Black paved parking areas. Ecogrid (roof protection parking surface). Timber bins stores (all other bins will be in rear gardens). <table><tr><td>A</td><td>Schedule updated.</td><td>15.07.22</td><td>R</td></tr><tr><td>B</td><td>schedule updated, cap parking revised, two 199's added, plots 28-30 revised.</td><td>10.11.22</td><td>R</td></tr><tr><td>C</td><td>road revised, center line radius increased, turning heads revised, plots adjusted to new road design, plot 27 house type changed, schedule up dated. off site footpath shown.</td><td>25.11.22</td><td>R</td></tr><tr><td>D</td><td>off site storm drain redline added.</td><td>21.12.22</td><td>R</td></tr><tr><td>E</td><td>Layout & mix amended to add extra unit. Red line boundary amended. Public footpath added. Access to rear of plots 16 to 18 added.</td><td>23.02.23</td><td>F</td></tr><tr><td>F</td><td>Plots 10-21 revised. Plots 15-16, 3-12 & 33 adjusted to provide 22mm between habitable rooms.</td><td>17.05.23</td><td>R</td></tr><tr><td>G</td><td>Plots 10-22 revised with and increase in numbers, flats added. Pumping station size and access corrected. POS adjusted.</td><td>17.05.23</td><td>R</td></tr><tr><td>H</td><td>Road layout updated and garage added to plot 8.</td><td>04.08.23</td><td>R</td></tr><tr><td>I</td><td>parking revised to plots 5, 6 & 8. trees moved back from v2 plays.</td><td>11.08.23</td><td>R</td></tr><tr><td>J</td><td>road revised to simplify layout, plot 34 moved forward and feature brick walls added, plot 41 moved back. Plots 14-22 revised.</td><td>24.08.23</td><td>R</td></tr><tr><td>K</td><td>plots 19-20 revised, shared access surface to plots 11-18 shown as paved.</td><td>28.09.23</td><td>R</td></tr><tr><td>L</td><td>plot 23 & 24 parking revised.</td><td>09.11.23</td><td>R</td></tr><tr><td>M</td><td>storm sewer moved west away from tree 80.</td><td>22.11.23</td><td>R</td></tr><tr><td>N</td><td>affordable dwellings denotation corrected</td><td>14.02.24</td><td>R</td></tr><tr><td>O</td><td>plots 24, 25 revised to provide more space for extg trees</td><td>09.07.24</td><td>R</td></tr><tr><td>P</td><td>revised following highways comments</td><td>14.08.24</td><td>R</td></tr><tr><td>Q</td><td>revised following highways & Consultants comments</td><td>06.09.24</td><td>R</td></tr><tr><td>R</td><td>accommodation schedule corrected</td><td>19.09.24</td><td>R</td></tr><tr><td>S</td><td>site layout revised following planning & highway comments</td><td>28.02.25</td><td>R</td></tr><tr><td>T</td><td>turning head adjacent plots 40-43 revised</td><td>08.05.25</td><td>R</td></tr><tr><td>U</td><td>cycle sheds added plots 10-13. Plot numbers updated. Corner v2 plays and paths revised.</td><td>10.12.25</td><td>R</td></tr><tr><td>V</td><td>visitor parking space added between spaces 12 & 13. Drives revised to show access alongside</td><td>20.03.26</td><td>R</td></tr><tr><td>X</td><td>layout revised as email 27.05.26</td><td>27.05.26</td><td>R</td></tr><tr><td>Y</td><td>turning head adjacent plots 40-43 revised</td><td>04.06.26</td><td>R</td></tr><tr><td>Z</td><td>schedule of accommodation corrected.</td><td>20.07.26</td><td>R</td></tr></table> status: PLANNING Pickstockhomes 17 Mile Oak, Moorsbury Road, Oswestry, Shropshire, SY10 8GA Tel: 01691 670788 www.pickstockhomes.com project: Proposed Residential Development Land Off St Mary's Avenue, Overton, Wrexham. drawing: Site Planning Layout <table><tr><td>scale: 1:500 @ A1</td><td>date: SEPTEMBER 2022</td><td>drawn: JE</td></tr><tr><td>dwg no: 1522-sit-P01</td><td></td><td>rev: Z</td></tr></table>								A	Schedule updated.	15.07.22	R	B	schedule updated, cap parking revised, two 199's added, plots 28-30 revised.	10.11.22	R	C	road revised, center line radius increased, turning heads revised, plots adjusted to new road design, plot 27 house type changed, schedule up dated. off site footpath shown.	25.11.22	R	D	off site storm drain redline added.	21.12.22	R	E	Layout & mix amended to add extra unit. Red line boundary amended. Public footpath added. Access to rear of plots 16 to 18 added.	23.02.23	F	F	Plots 10-21 revised. Plots 15-16, 3-12 & 33 adjusted to provide 22mm between habitable rooms.	17.05.23	R	G	Plots 10-22 revised with and increase in numbers, flats added. Pumping station size and access corrected. POS adjusted.	17.05.23	R	H	Road layout updated and garage added to plot 8.	04.08.23	R	I	parking revised to plots 5, 6 & 8. trees moved back from v2 plays.	11.08.23	R	J	road revised to simplify layout, plot 34 moved forward and feature brick walls added, plot 41 moved back. Plots 14-22 revised.	24.08.23	R	K	plots 19-20 revised, shared access surface to plots 11-18 shown as paved.	28.09.23	R	L	plot 23 & 24 parking revised.	09.11.23	R	M	storm sewer moved west away from tree 80.	22.11.23	R	N	affordable dwellings denotation corrected	14.02.24	R	O	plots 24, 25 revised to provide more space for extg trees	09.07.24	R	P	revised following highways comments	14.08.24	R	Q	revised following highways & Consultants comments	06.09.24	R	R	accommodation schedule corrected	19.09.24	R	S	site layout revised following planning & highway comments	28.02.25	R	T	turning head adjacent plots 40-43 revised	08.05.25	R	U	cycle sheds added plots 10-13. Plot numbers updated. Corner v2 plays and paths revised.	10.12.25	R	V	visitor parking space added between spaces 12 & 13. Drives revised to show access alongside	20.03.26	R	X	layout revised as email 27.05.26	27.05.26	R	Y	turning head adjacent plots 40-43 revised	04.06.26	R	Z	schedule of accommodation corrected.	20.07.26	R	scale: 1:500 @ A1	date: SEPTEMBER 2022	drawn: JE	dwg no: 1522-sit-P01		rev: Z
A	Schedule updated.	15.07.22	R	
B	schedule updated, cap parking revised, two 199's added, plots 28-30 revised.	10.11.22	R	
C	road revised, center line radius increased, turning heads revised, plots adjusted to new road design, plot 27 house type changed, schedule up dated. off site footpath shown.	25.11.22	R	
D	off site storm drain redline added.	21.12.22	R	
E	Layout & mix amended to add extra unit. Red line boundary amended. Public footpath added. Access to rear of plots 16 to 18 added.	23.02.23	F	
F	Plots 10-21 revised. Plots 15-16, 3-12 & 33 adjusted to provide 22mm between habitable rooms.	17.05.23	R	
G	Plots 10-22 revised with and increase in numbers, flats added. Pumping station size and access corrected. POS adjusted.	17.05.23	R	
H	Road layout updated and garage added to plot 8.	04.08.23	R	
I	parking revised to plots 5, 6 & 8. trees moved back from v2 plays.	11.08.23	R	
J	road revised to simplify layout, plot 34 moved forward and feature brick walls added, plot 41 moved back. Plots 14-22 revised.	24.08.23	R	
K	plots 19-20 revised, shared access surface to plots 11-18 shown as paved.	28.09.23	R	
L	plot 23 & 24 parking revised.	09.11.23	R	
M	storm sewer moved west away from tree 80.	22.11.23	R	
N	affordable dwellings denotation corrected	14.02.24	R	
O	plots 24, 25 revised to provide more space for extg trees	09.07.24	R	
P	revised following highways comments	14.08.24	R	
Q	revised following highways & Consultants comments	06.09.24	R	
R	accommodation schedule corrected	19.09.24	R	
S	site layout revised following planning & highway comments	28.02.25	R	
T	turning head adjacent plots 40-43 revised	08.05.25	R	
U	cycle sheds added plots 10-13. Plot numbers updated. Corner v2 plays and paths revised.	10.12.25	R	
V	visitor parking space added between spaces 12 & 13. Drives revised to show access alongside	20.03.26	R	
X	layout revised as email 27.05.26	27.05.26	R	
Y	turning head adjacent plots 40-43 revised	04.06.26	R	
Z	schedule of accommodation corrected.	20.07.26	R	
scale: 1:500 @ A1	date: SEPTEMBER 2022	drawn: JE	
dwg no: 1522-sit-P01		rev: Z	