"Copyright in this drawing remains with the designer. Responsibility is not accepted for errors made by others in scaling from this drawing. All construction information should be taken from figured dimensions only. Check all dimensions on site. In case of any discrepancy, refer query to the designer."




SOUTH-WEST ELEVATION AS EXISTING

SCALE 0 1m 2m 3m 4m 5m



NORTH-WEST ELEVATION AS EXISTING

SCALE 0 1m 2m 3m 4m 5m

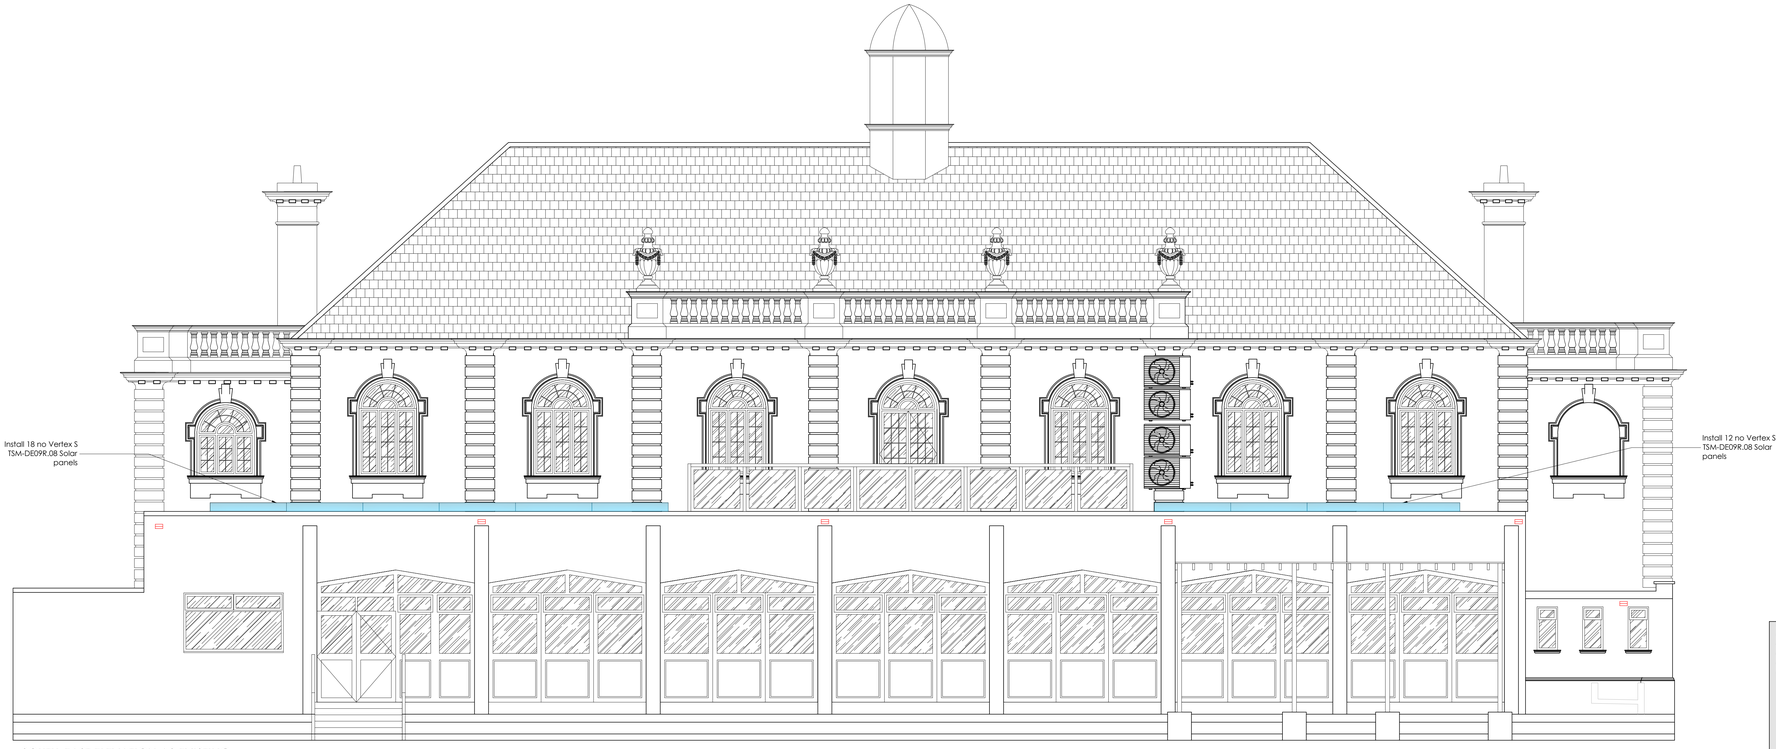

SOUTH-EAST ELEVATION AS EXISTING

SCALE 0 1m 2m 3m 4m 5m

Rev	Description	By	Date
-	-	-	-

INVENTIVE DESIGN ASSOCIATES
ARCHITECTURE & INTERIOR DESIGN

Abney Hall, Manchester Road,
Cheadle, SK8 2PD
Company Reg No: 9251414

0161 428 0310
office@inventiveda.com
www.inventiveda.com
@inventiveda

Llay Miners Welfare
The Ring, Llay New Rd, Llay,
Wrexham LL12 0TH
Proposed Elevations

DRAWN	JW	**DATE**	01-05-24	**DRAWING NO.**	2449 - 302
SCALE	1:50@A0	**REV.**	-		