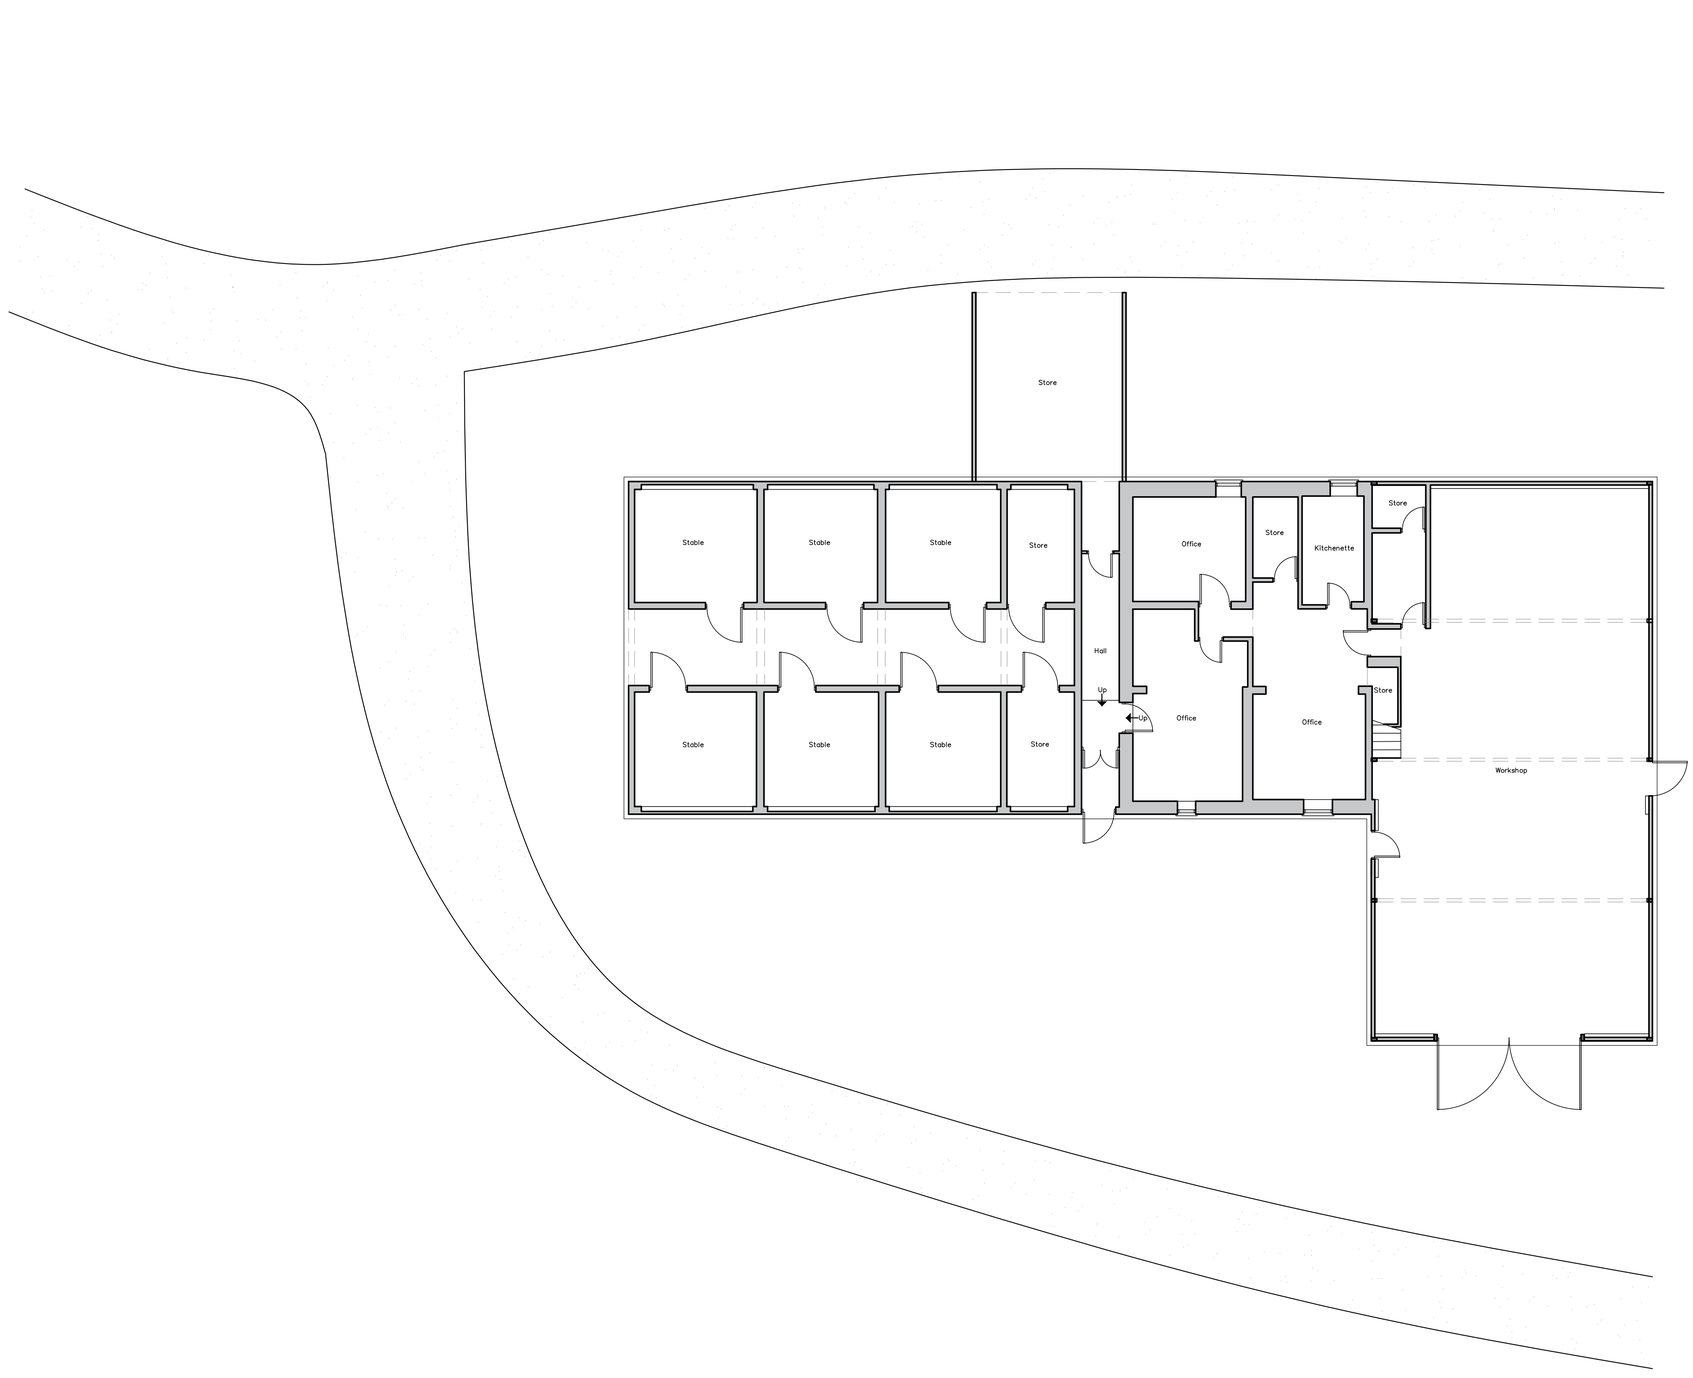



EXISTING SITE PLAN 1:100

| Rev | Date | Info |
|---|---|---|
| | | |

beeston aspinall architects
Architects and Building Consultants
The Studio 65a High Street, Tarporley
Cheshire, CW6 0DP
Tel: 01270 524896 Email: info@ba-architects.co.uk
Web: www.ba-architects.co.uk

Client
Dewhurst

Project
Agricultural building conversion at Bowling Bank Farm, Mulsford Lane, Worthenbury LL13 0AW

| Scale/Sheet Size | Drawn | Date |
|---|---|---|
| 1:100 @ A1 | J. Bentley | Sept 2023 |

Drawing Title
Existing Floorplans

| Drawing Number | Revision |
|---|---|
| 2771.P2 | |

This drawing is copyright. Figured dimensions are to be followed, DO NOT SCALE DRAWING. Any discrepancy must be reported to the Designer immediately and before proceeding.