
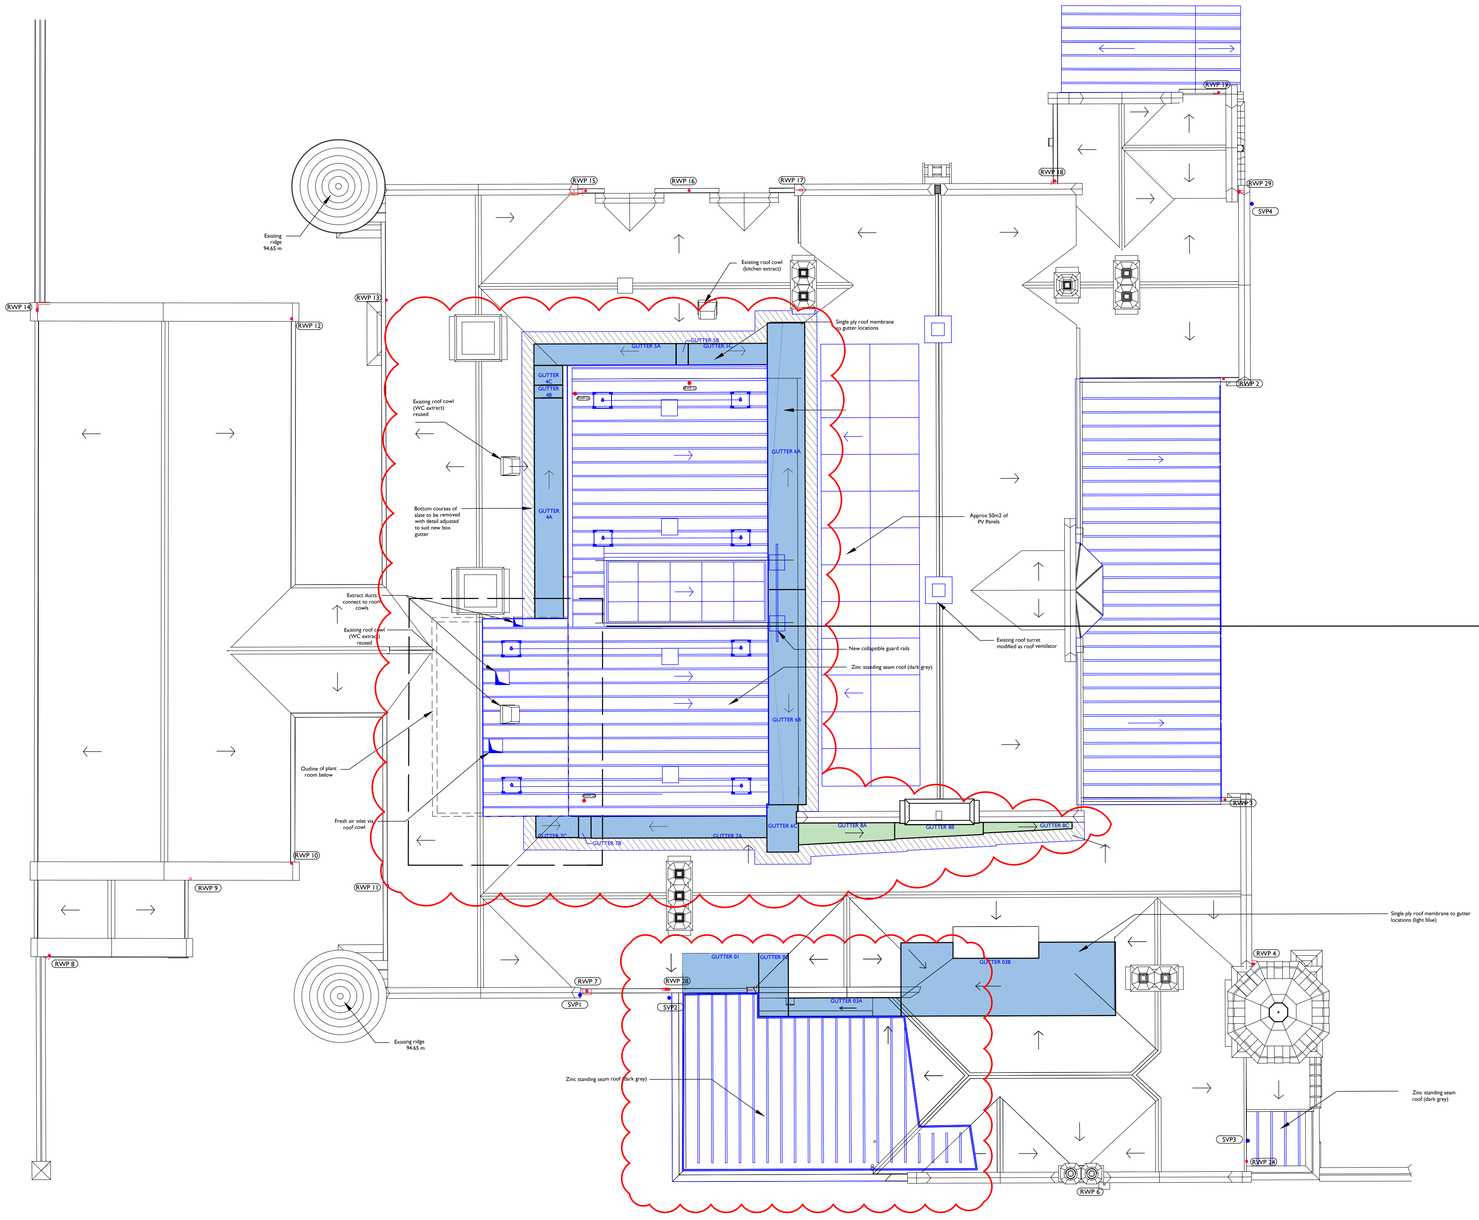


1 2002 **Proposed Roof Plan**
1:100

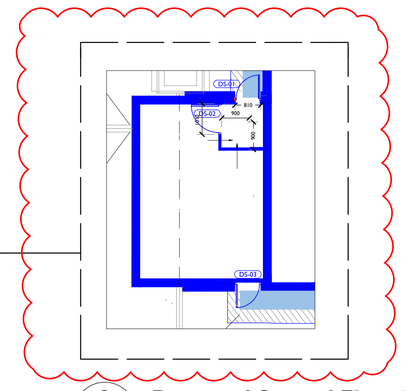

2 2002 **Proposed Second Floor Plan**
1:100

Notes: 21/05/2024 11:06:24


Drawings are based on survey data and may not accurately represent what is physically present.

Do not scale from this drawing. All dimensions are to be verified on site before proceeding with the work.

All dimensions are in millimeters unless noted otherwise.

Purcell shall be notified in writing of any discrepancies.

Key Plan
not to scale

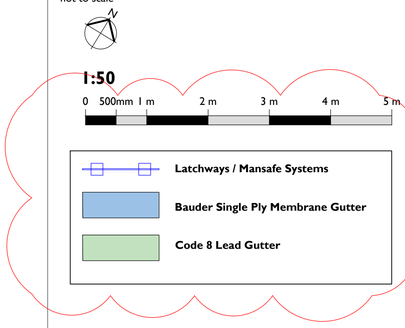

Changes Developed in Stage 4 (post issue of planning/LBC consents)

REV	DATE	BY	CHK	DESCRIPTION
P01	25/11/2022	MP	PS	As Indicated
P02	22/12/2022	MP	PS	As Indicated
P03	11/01/2023	MP	JR	As Indicated
P04	08/04/2024	CH	JR	Issued for Planning
P05	20/05/2024	CH	ZB	Issued for Planning

CLIENT
Haley Sharpe Design Ltd

PROJECT
Wrexham Museum Redevelopment (Football Museum

JOB NUMBER
241084

PURCELL

TITLE
Wrexham Museum
Proposed Roof Plan

SIZE	SCALE	LAST REVISED	DRAWN	CHECKED
A1L	1:100	12/01/2023		

REV **P05** SUITABILITY/REASON FOR ISSUE **S4 - For Approval**

DRAWING NAME
241084-PUR-00-XX-DR-A-2002

St James', 79 Oxford Street, Manchester, M1 6FQ
© PURCELL 2019. PURCELL ® IS THE TRADING NAME OF PURCELL ARCHITECTURE LTD.