
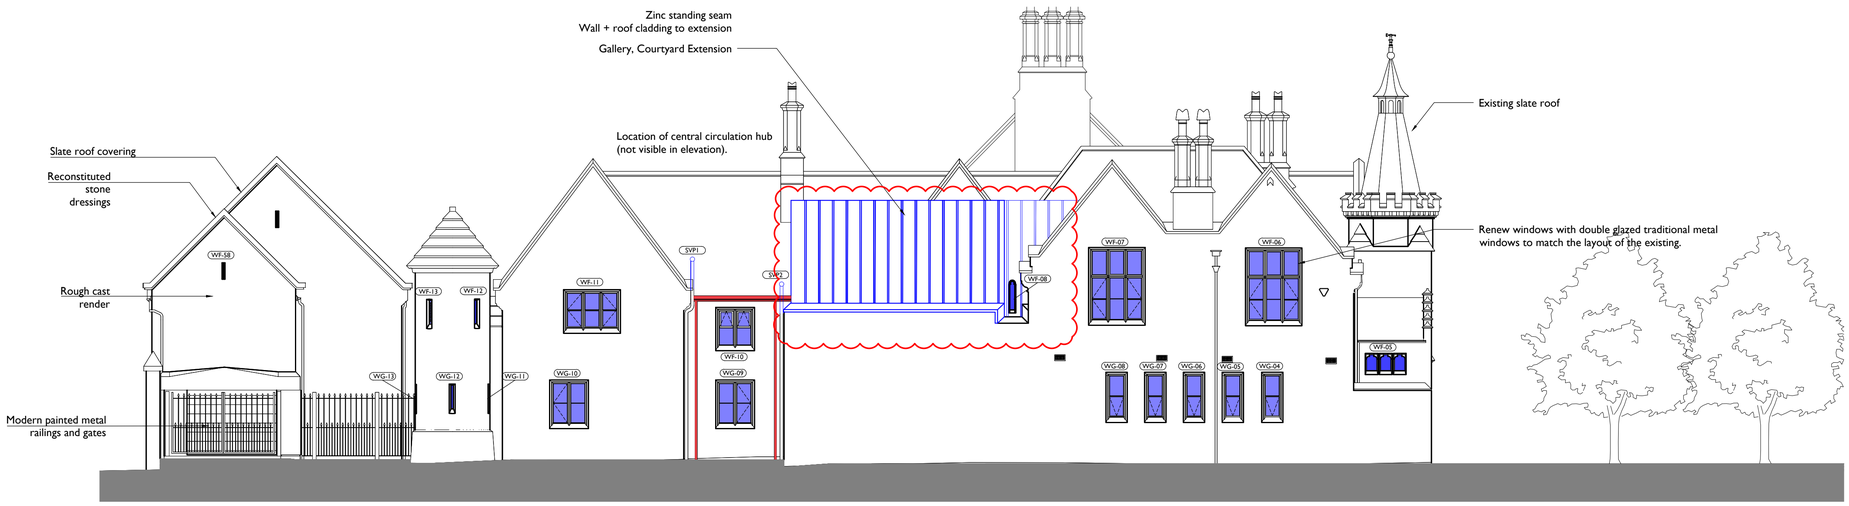


1 2200 **Proposed East Elevation**
1:100

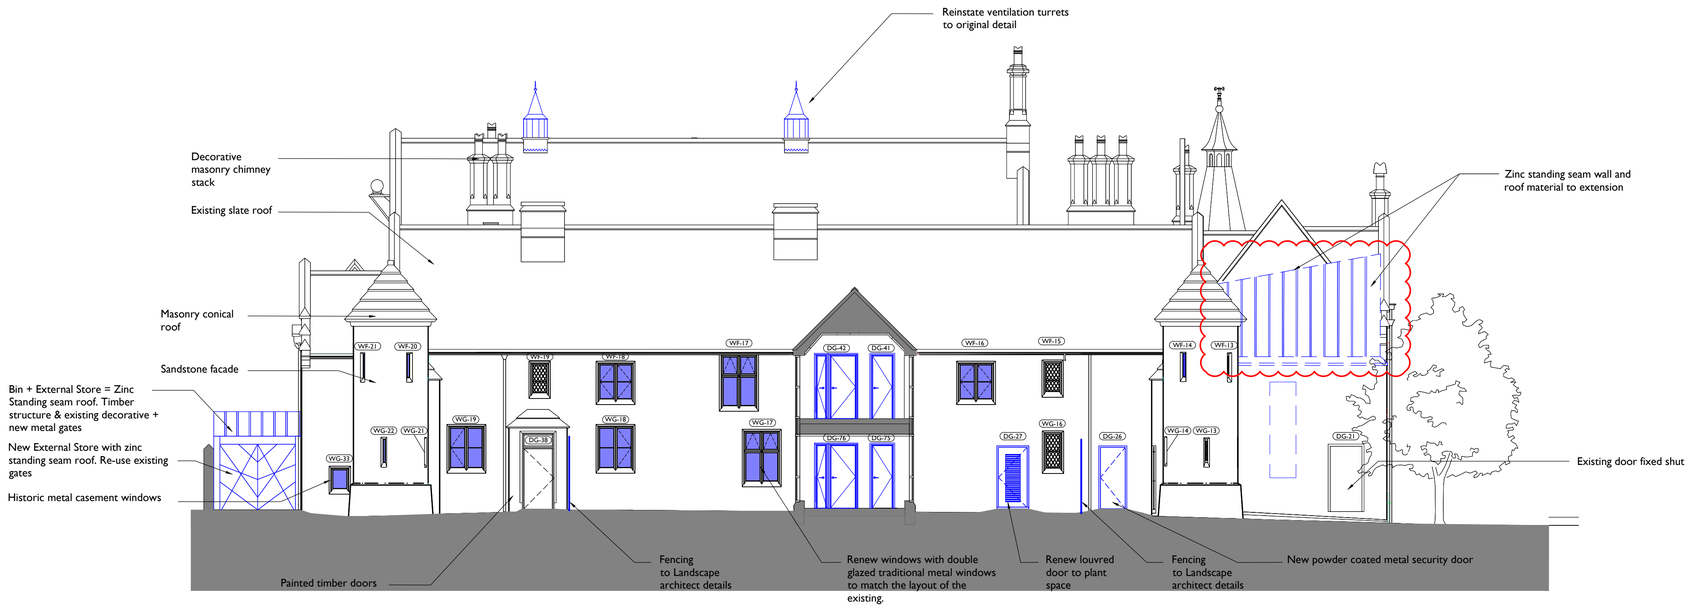

2 2200 **Proposed South Elevation**
1:100

0 1 m 2 m 3 m 4 m 5 m 10 m

1:100 Scale

Notes: 08/04/2024 14:22:22


Drawings are based on survey data and may not accurately represent what is physically present.

Do not scale from this drawing. All dimensions are to be verified on site before proceeding with the work.

All dimensions are in millimeters unless noted otherwise.

Purcell shall be notified in writing of any discrepancies.

Key Plan
not to scale

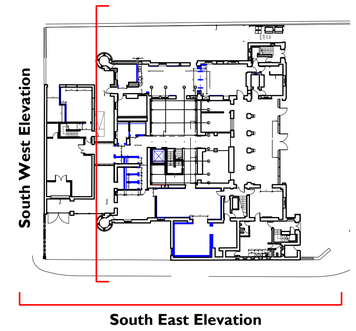

Key

Blue hatch identifies elements of new build or renewal

External Signage indicative location and size

REV	DATE	BY	CHK	DESCRIPTION
P05	08/04/2024	CH	JR	Issued for Planning
P05	13/11/2023	CH	PS	Stage 4 Issue

CLIENT
Haley Sharpe Design Ltd

PROJECT
Wrexham Museum Redevelopment

JOB NUMBER
241084

PURCELL

TITLE
Wrexham Museum
Proposed Elevations

SIZE	SCALE	LAST REVISED	DRAWN	CHECKED
A1L	1:100 @ A1	29/08/2023	CH	

REV **P05** SUITABILITY/REASON FOR ISSUE **S4 - For Approval**

DRAWING NAME
241084-PUR-00-XX-DR-A-2200

St James', 79 Oxford Street, Manchester, M1 6FQ
© PURCELL 2019. PURCELL ® IS THE TRADING NAME OF PURCELL ARCHITECTURE LTD.