



Rear Elevation 1:50

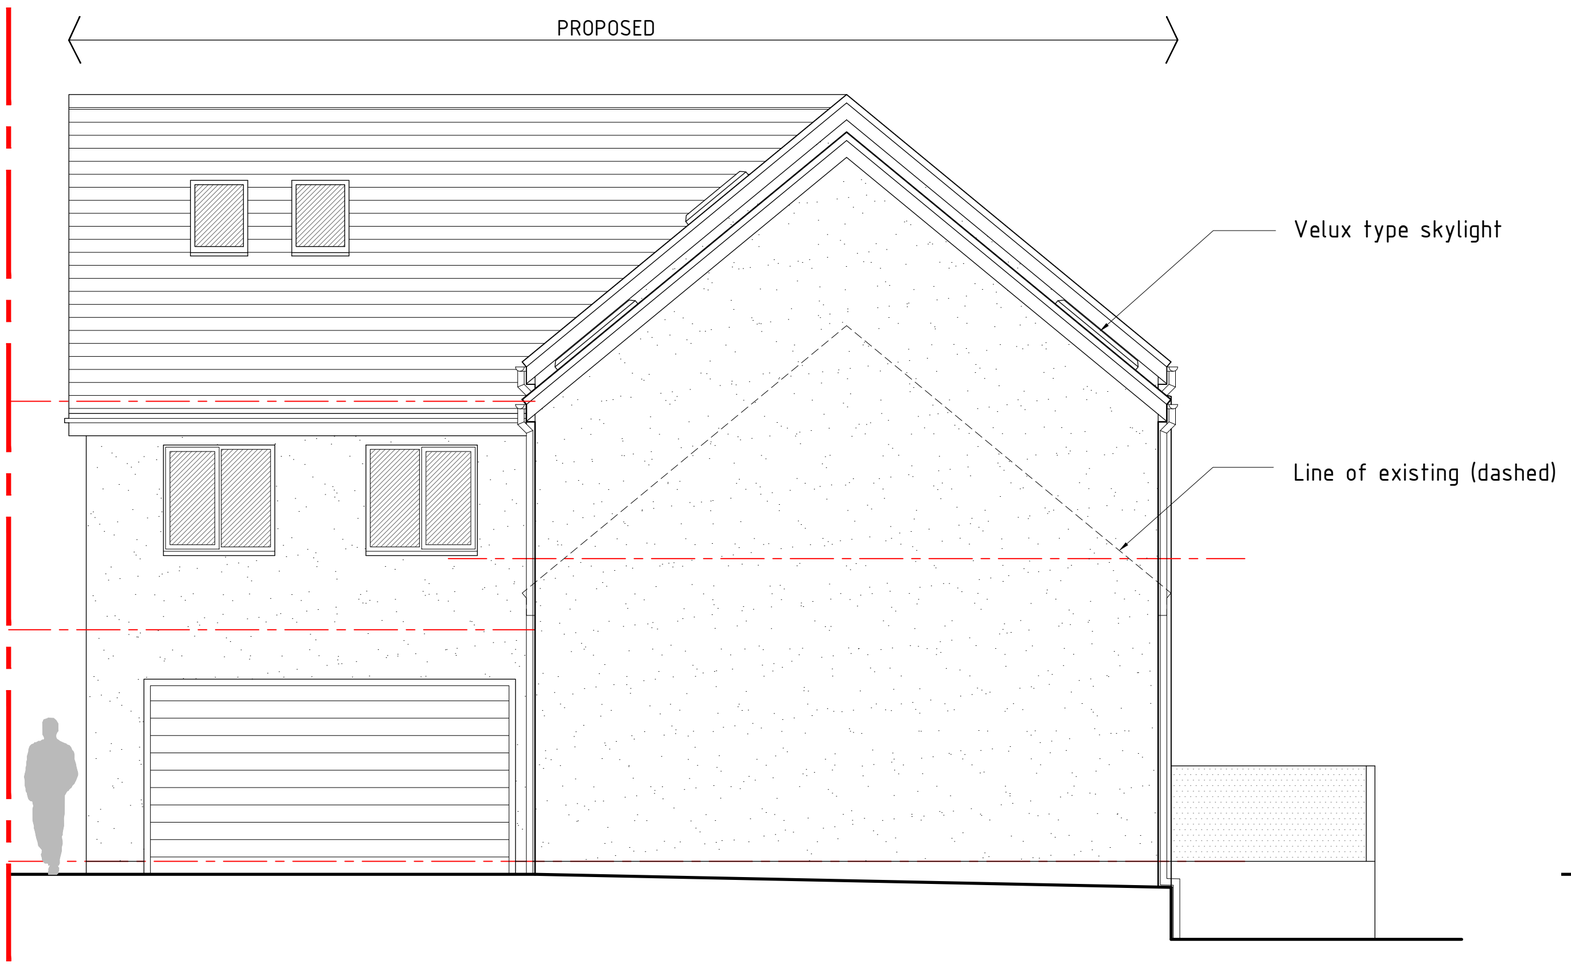

Side-02 Elevation 1:50

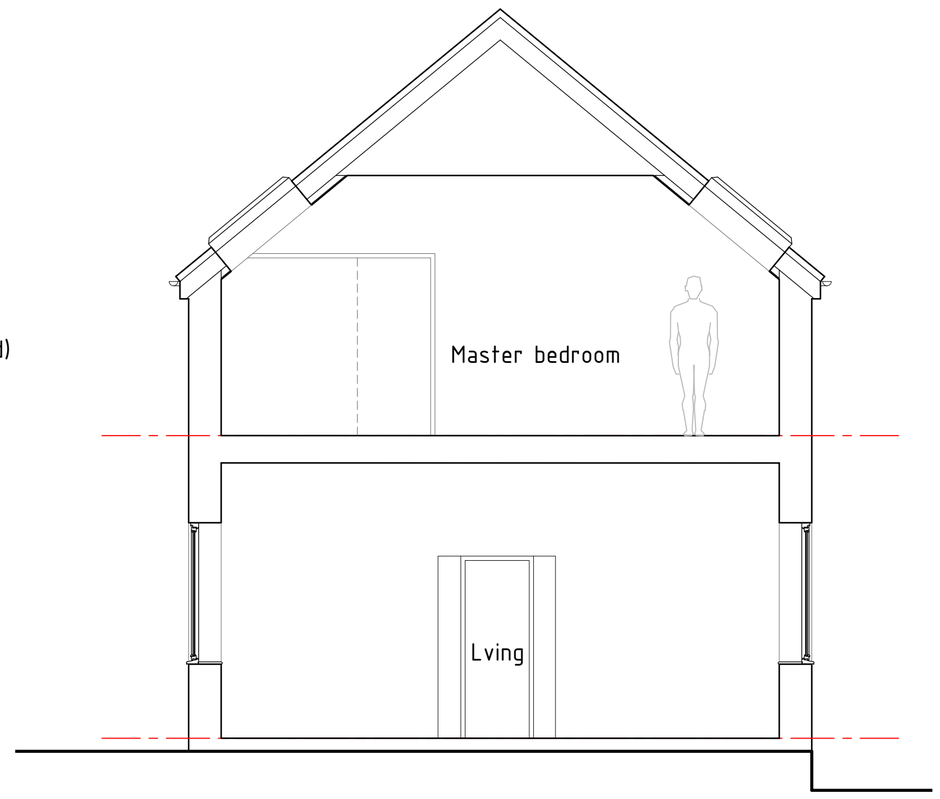

Section through proposed Master Bedroom 1:50



First floor plan 1:50

Proposed

HDS ARCHITECTURAL SERVICES

HDS Architectural Services, The Foundry,
15 Yorke Street, Wrexham
LL13 8LW
Tel (01978) 345250
www.hdsarchitectural.co.uk

Project;	Dwg No;	Date;
Ty Gaffney, Brynisa Road, Brynteg, Wrexham, LL11 6NS	TG/PD/04	11.01.24

Title;	Scale (A1);	Revision;
04-Proposed First Floor Plan, elevations & Section	1:50	