

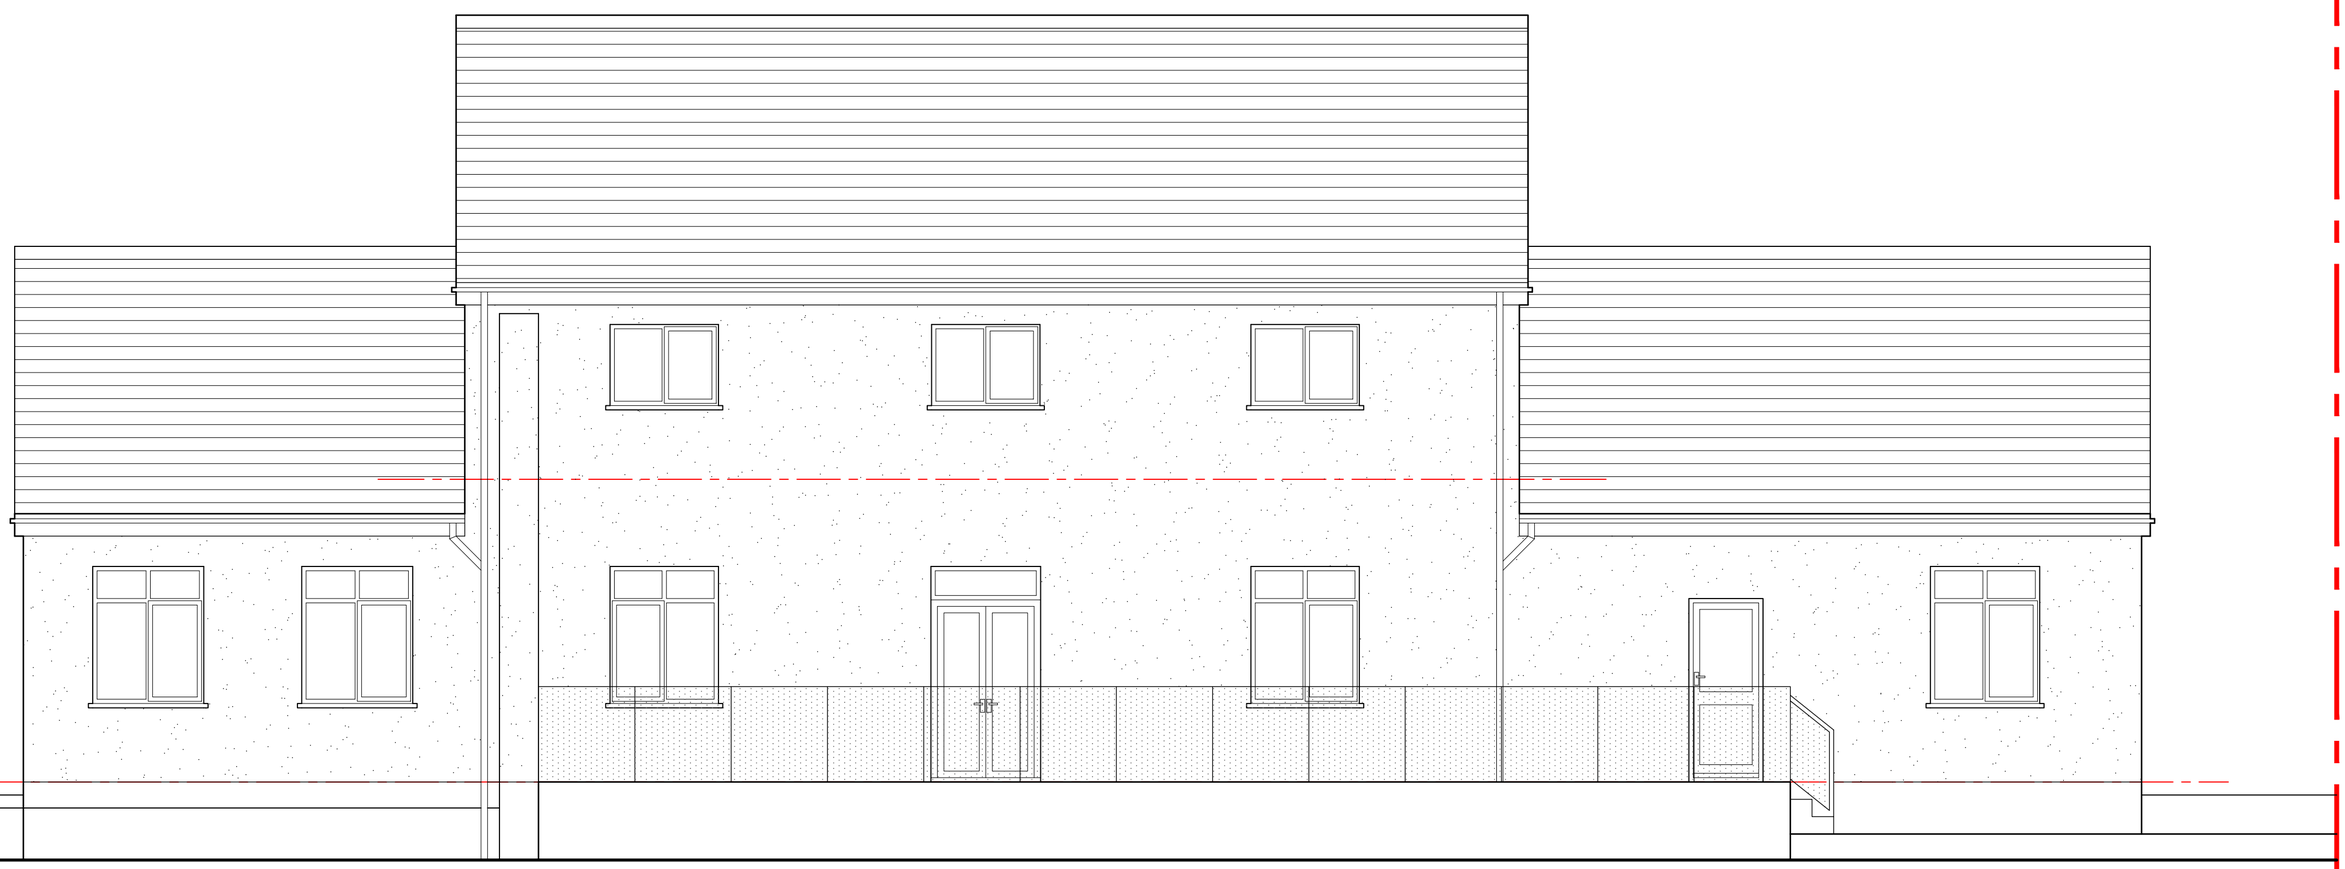


Rear Elevation 1:50

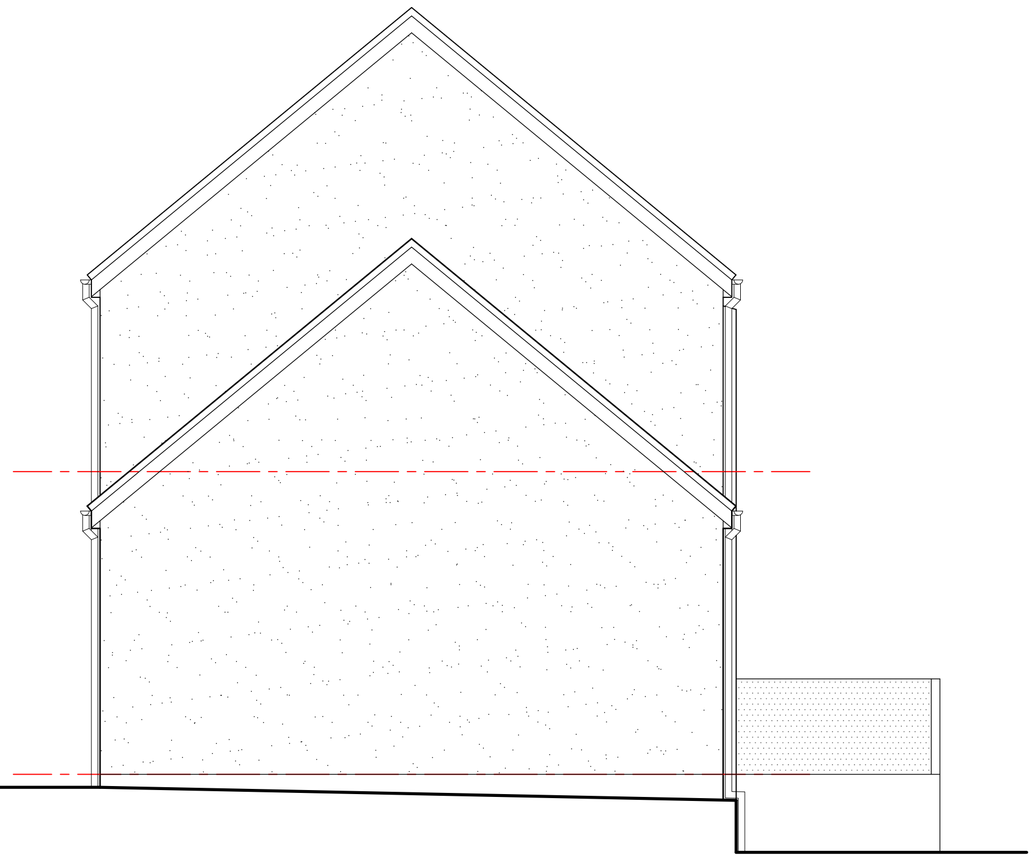

Side-02 Elevation 1:50

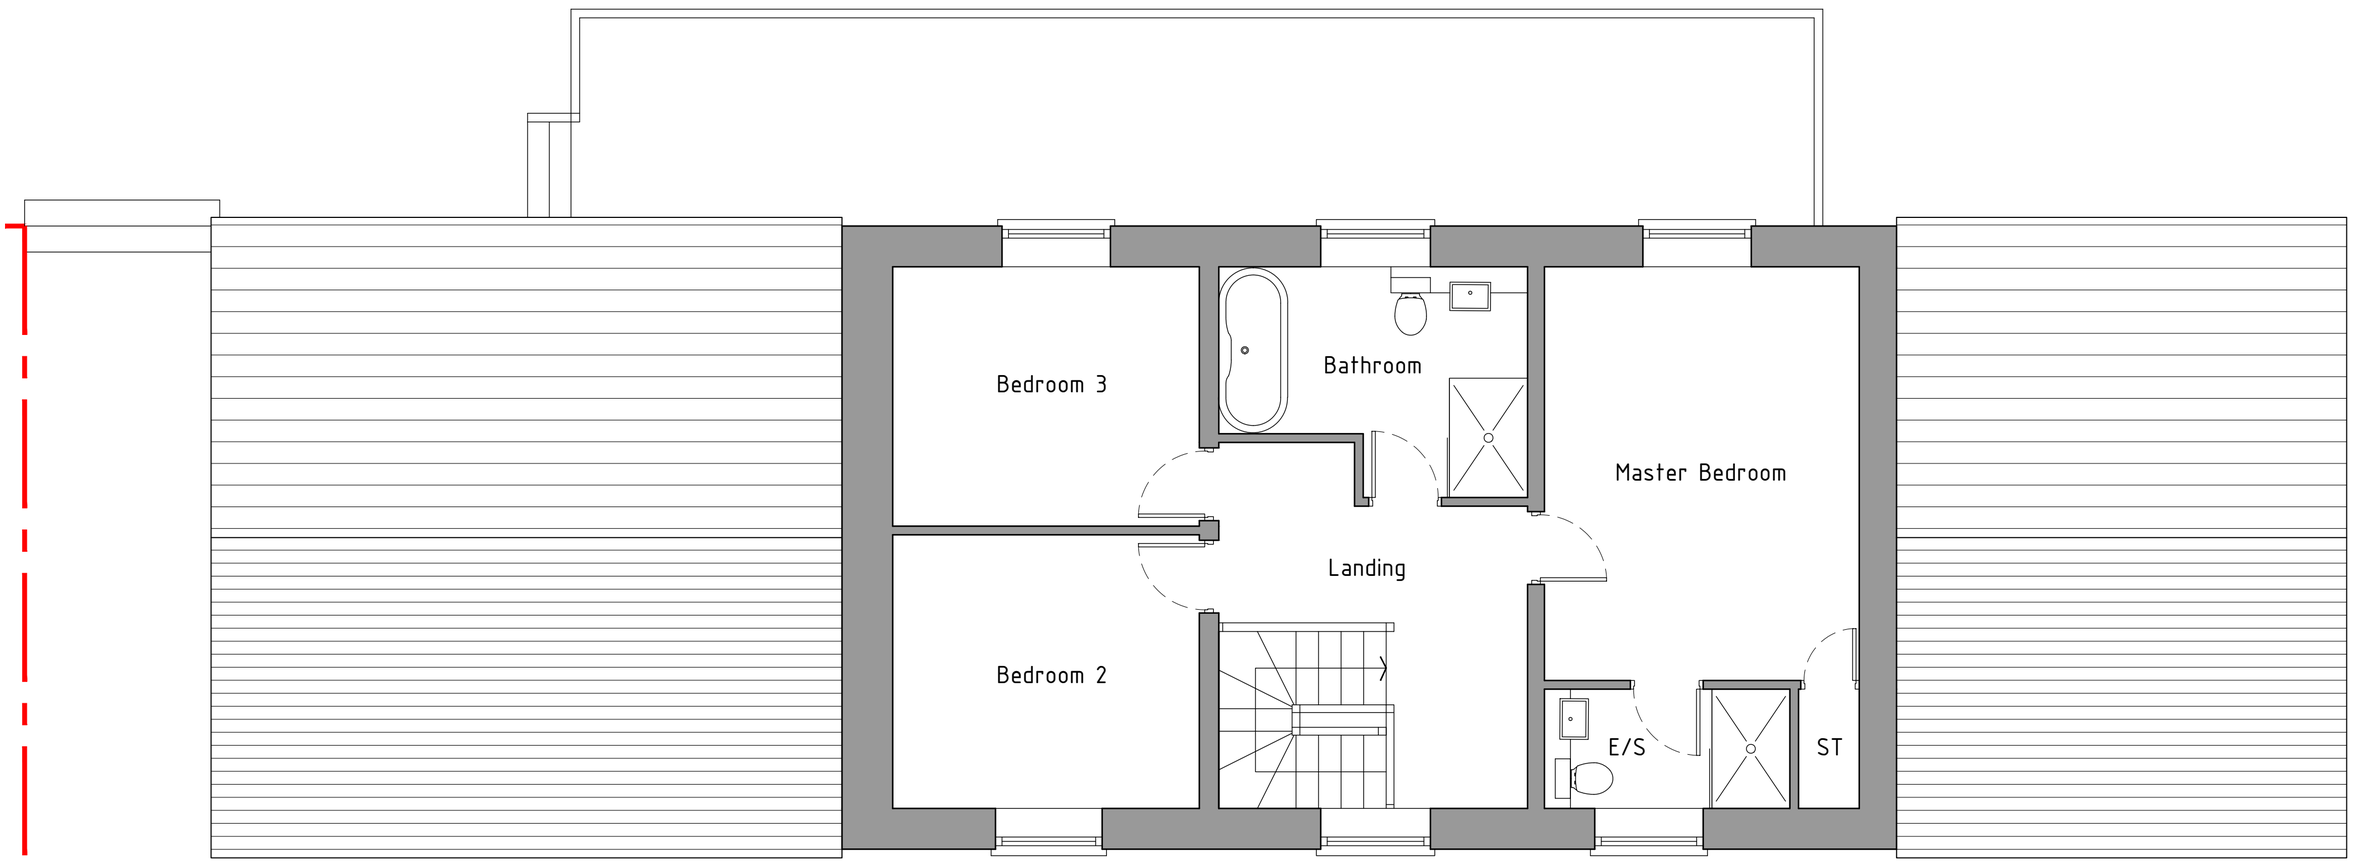

First floor plan 1:50

As Existing

HDS ARCHITECTURAL SERVICES

HDS Architectural Services, The Foundry,
15 Yorke Street, Wrexham
LL13 8LW
Tel (01978) 345250
www.hdsarchitectural.co.uk

Project;	Dwg No;	Date;
Ty Gaffney, Brynisa Road, Brynteg, Wrexham, LL11 6NS	TG/PD/02	04.12.23

Title;	Scale (A1);	Revision;
02-As Existing First Floor Plan and elevations	1:50	