


Existing South Elevation

1 : 100

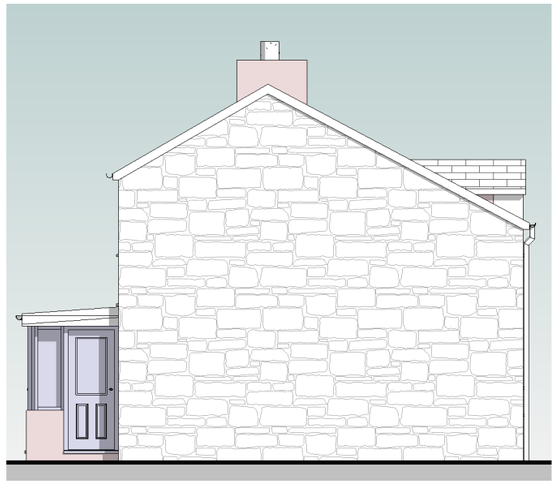


Existing East Elevation

1 : 100




Existing 3D View

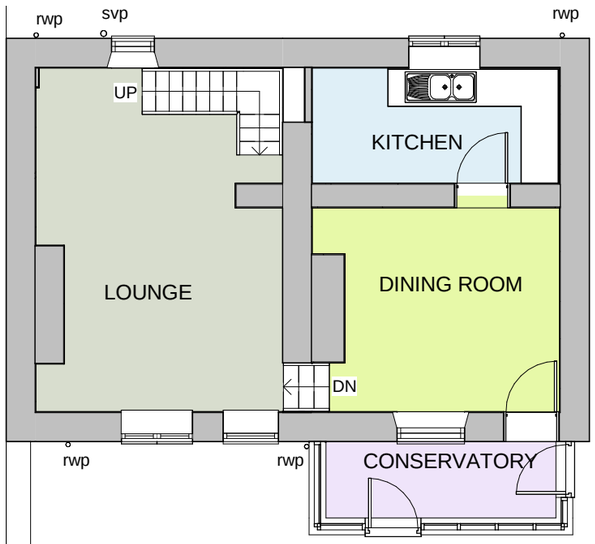


Existing Ground Floor Plan

1 : 100

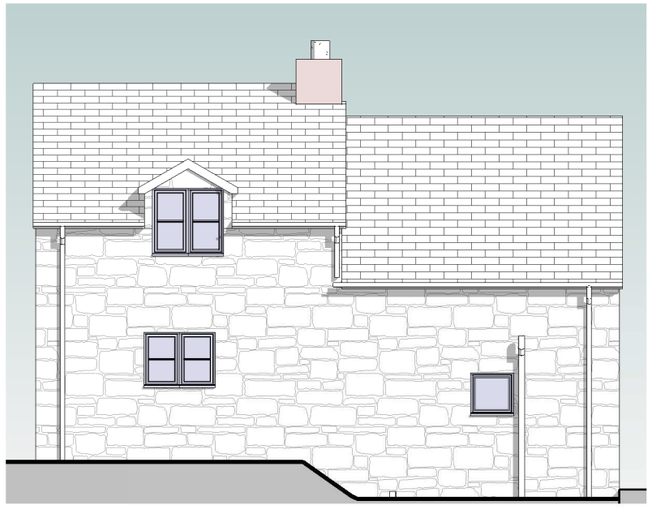

Existing North Elevation

1 : 100

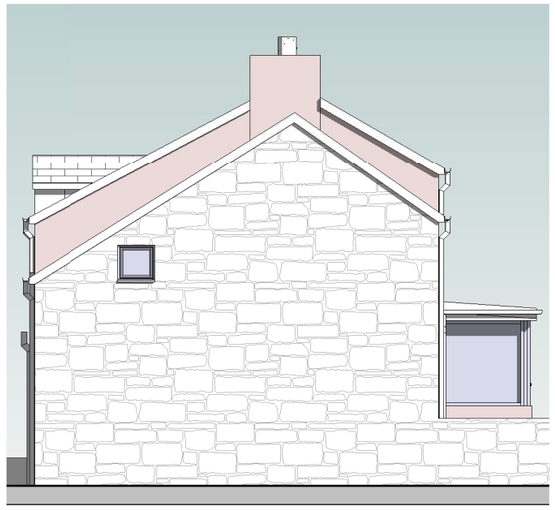

Existing West Elevation

1 : 100

The Contractor is responsible for checking all dimensions - any discrepancy to be brought to the attention of the client before proceeding with the work.

Where an item is covered by drawings of different scales, the larger scale drawing takes precedence.

Do not scale drawings - measured dimensions to be worked in all cases.

Revisions:

06/04/24 - Planning issue

BH ARCHITECTS LTD.

Barden • Queen Street • Treuddyn • Near Mold • Flintshire • CH7 4LU

Company Number 9280139

tel. 07970 771547 email. bharch@hotmail.com

site address

53 Nant Road • Coedpoeth • Wrexham • LL11 3TF

project

Proposed Single Storey Extension

description & scale

Existing GF Plan and Elevations -
Scale as shown when printed at A3

date	project number	drawing number	revision
Apr. 2024	22/214	CJ/02	A