

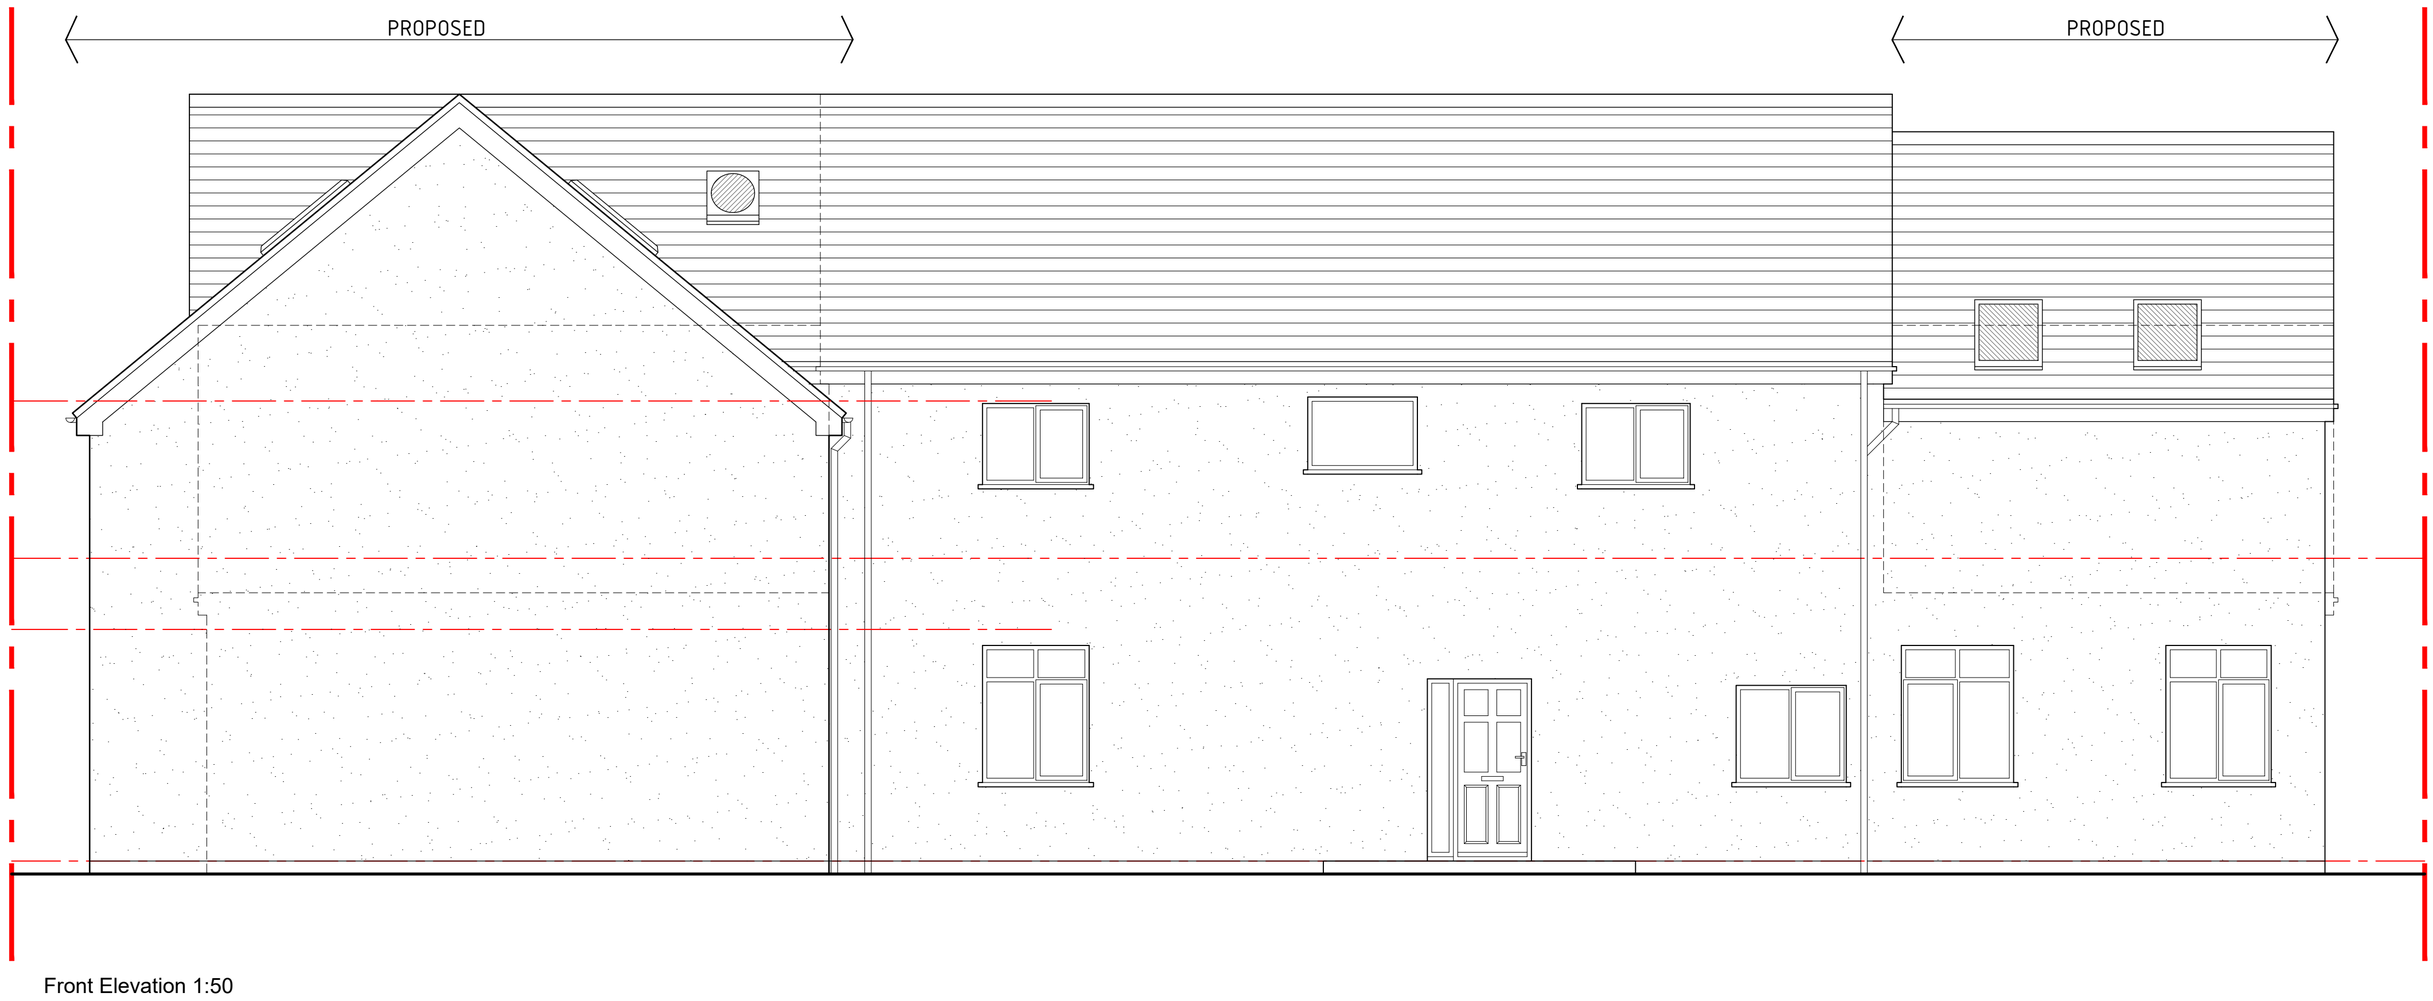


Front Elevation 1:50

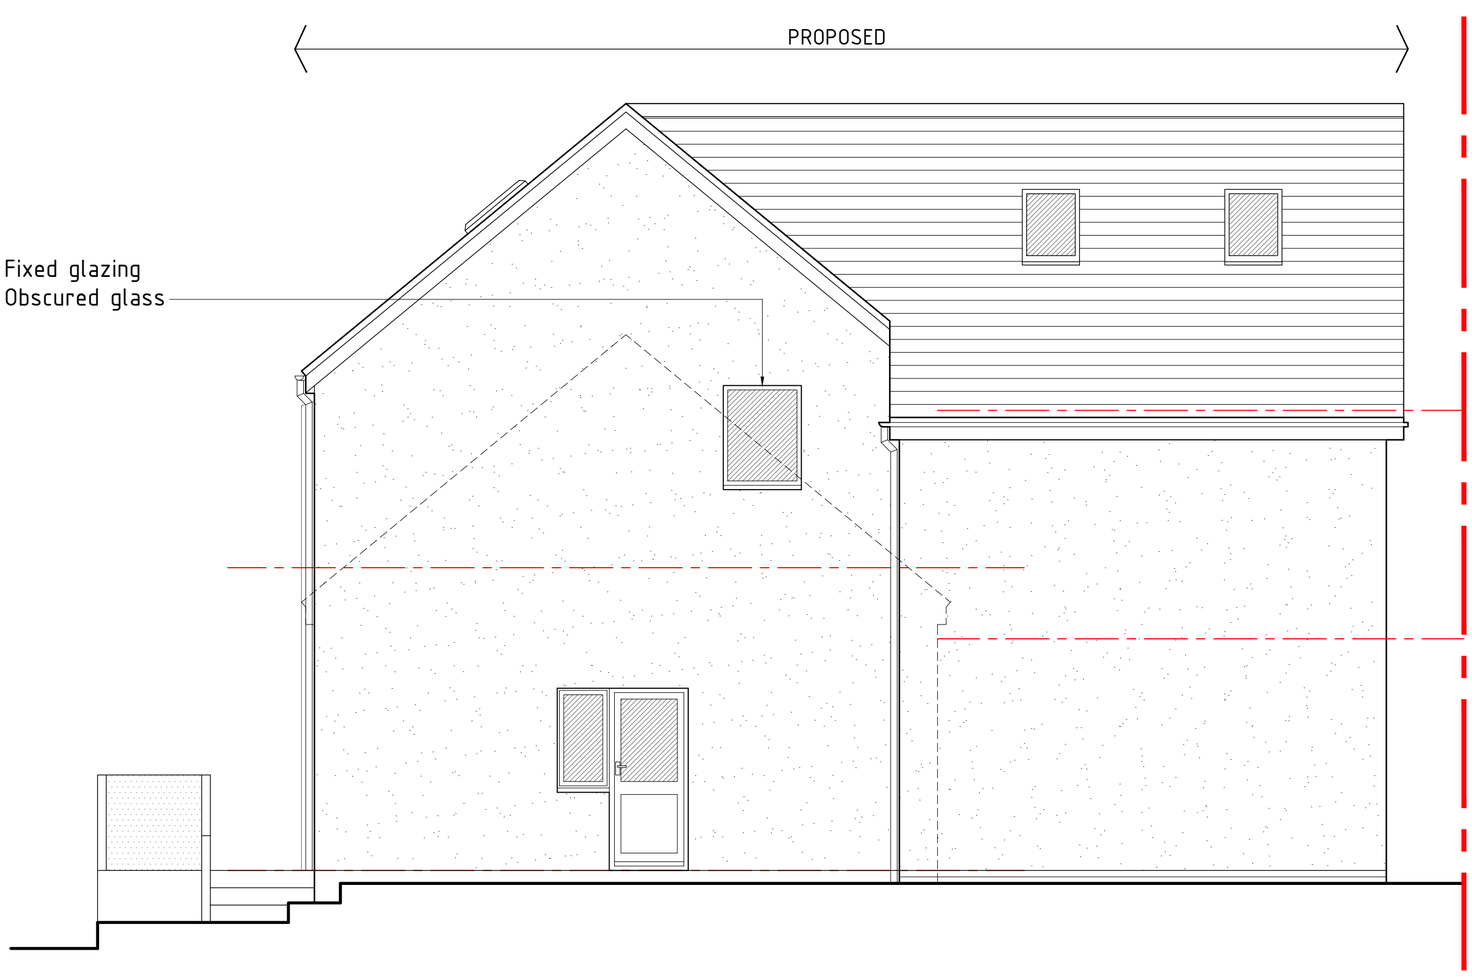

Side-01 Elevation 1:50

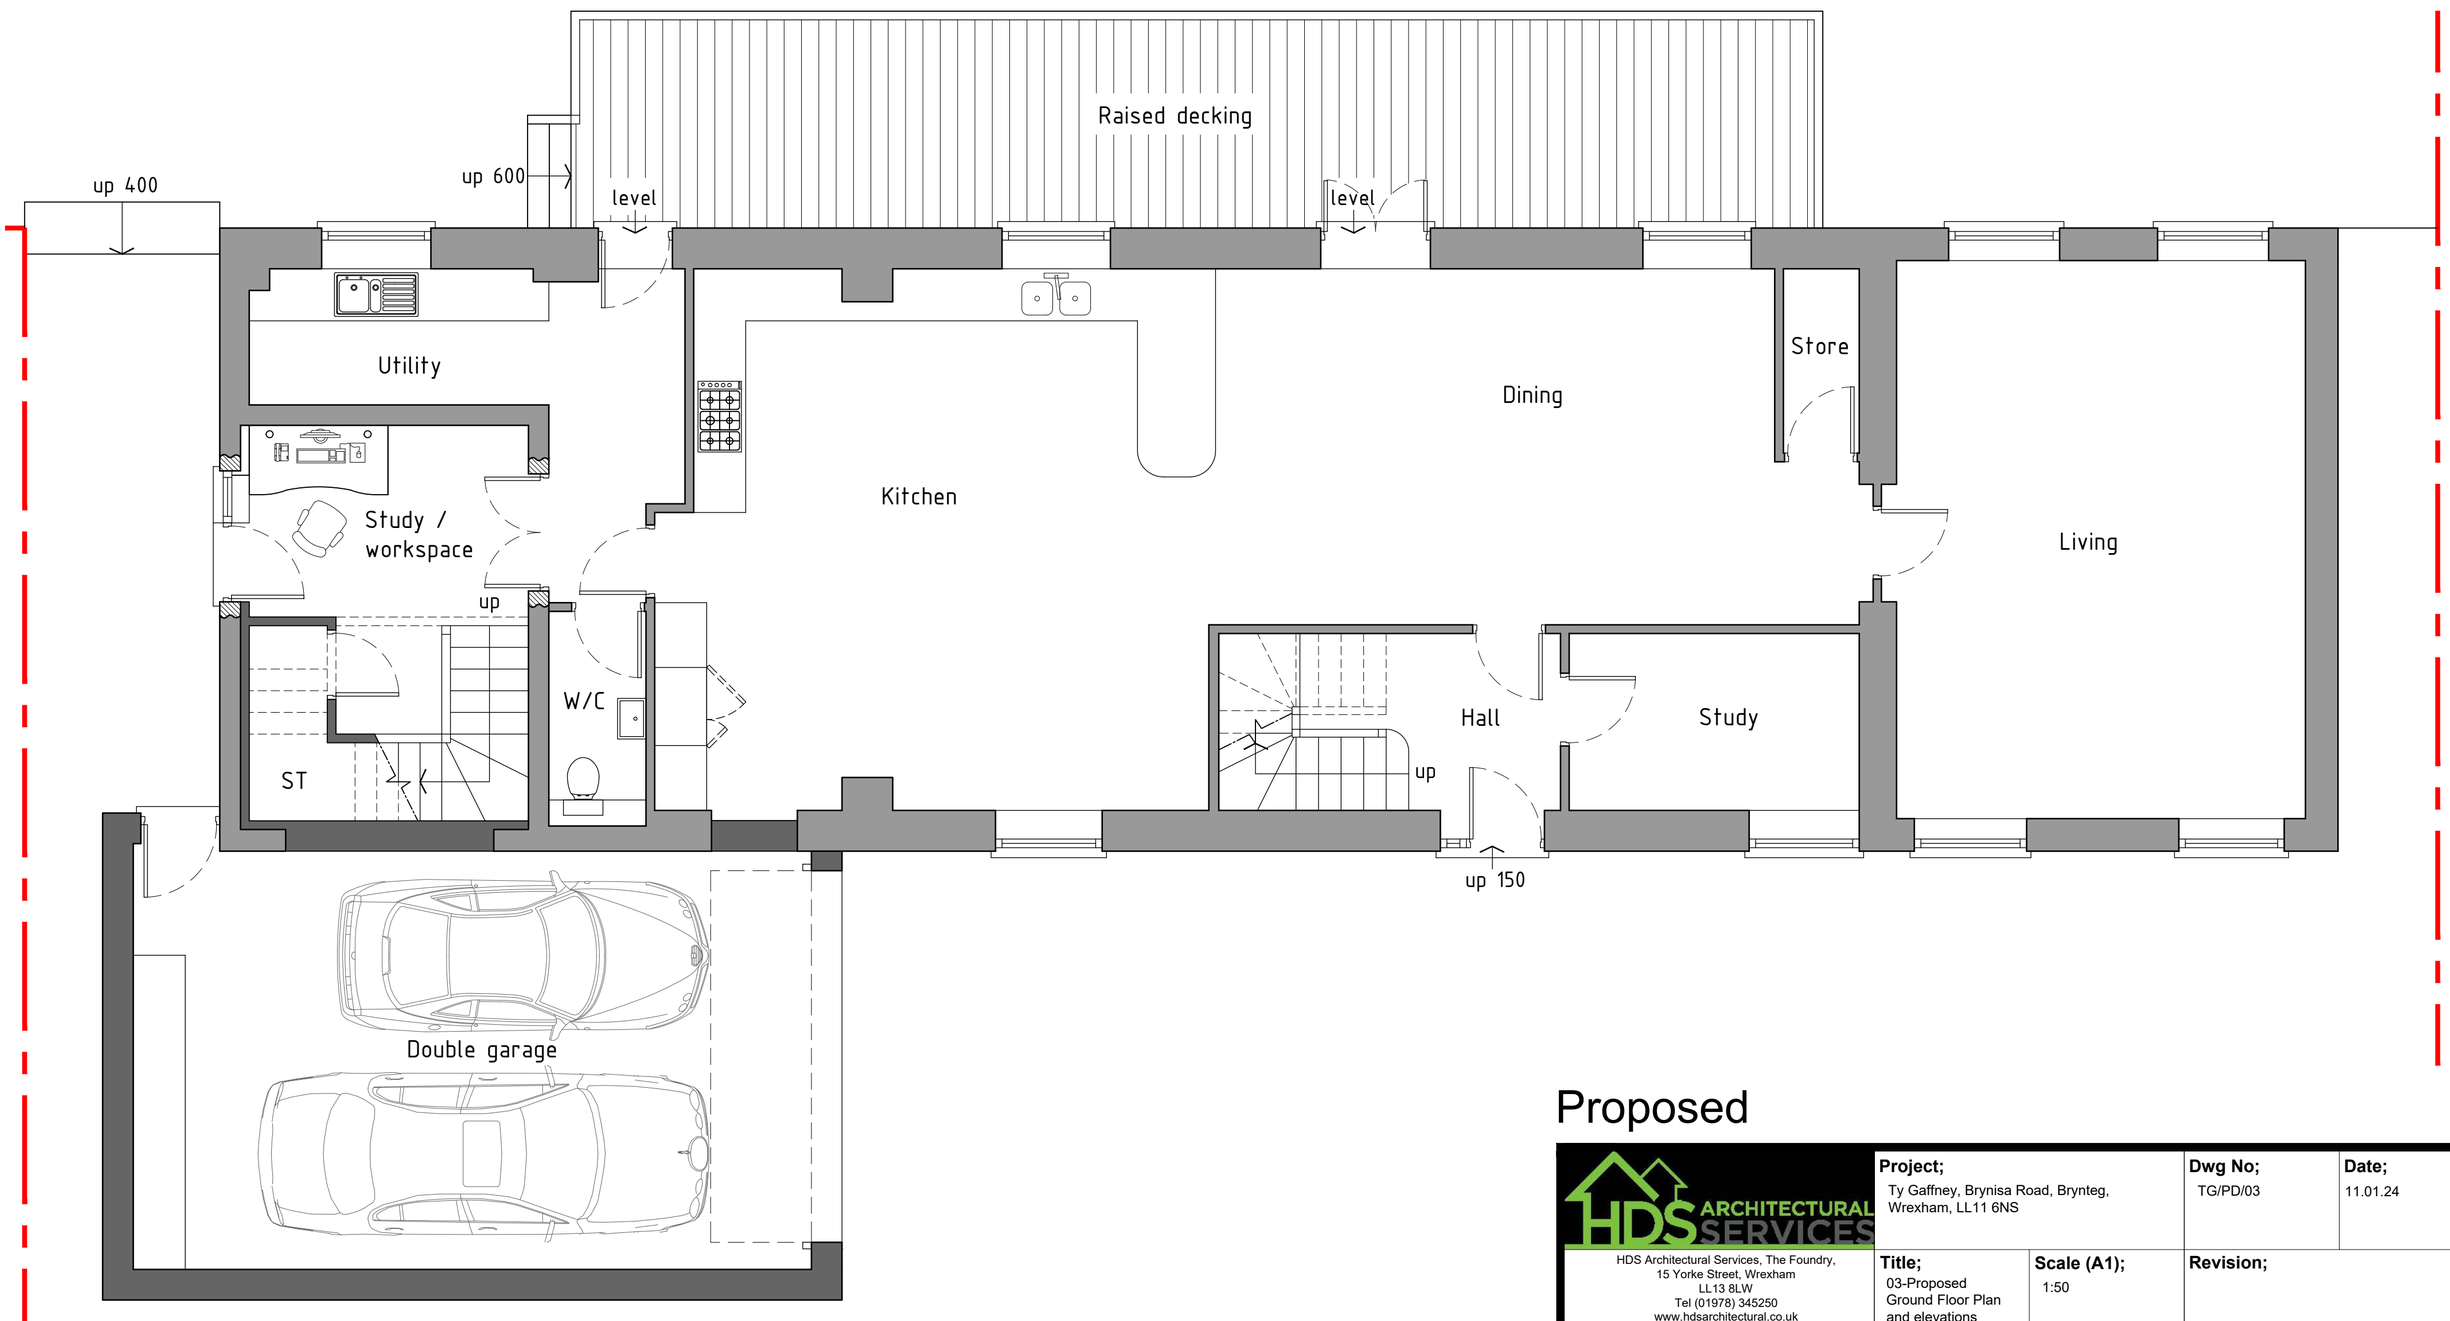

Ground floor plan 1:50

Proposed

HDS ARCHITECTURAL SERVICES HDS Architectural Services, The Foundry, 15 Yorke Street, Wrexham LL13 8LW Tel (01978) 345250 www.hdsarchitectural.co.uk	**Project;** Ty Gaffney, Brynisa Road, Brynteg, Wrexham, LL11 6NS		**Dwg No;** TG/PD/03	**Date;** 11.01.24
	Title; 03-Proposed Ground Floor Plan and elevations	**Scale (A1);** 1:50	**Revision;**	