
SELBY RURAL

SITE PLAN

Land App

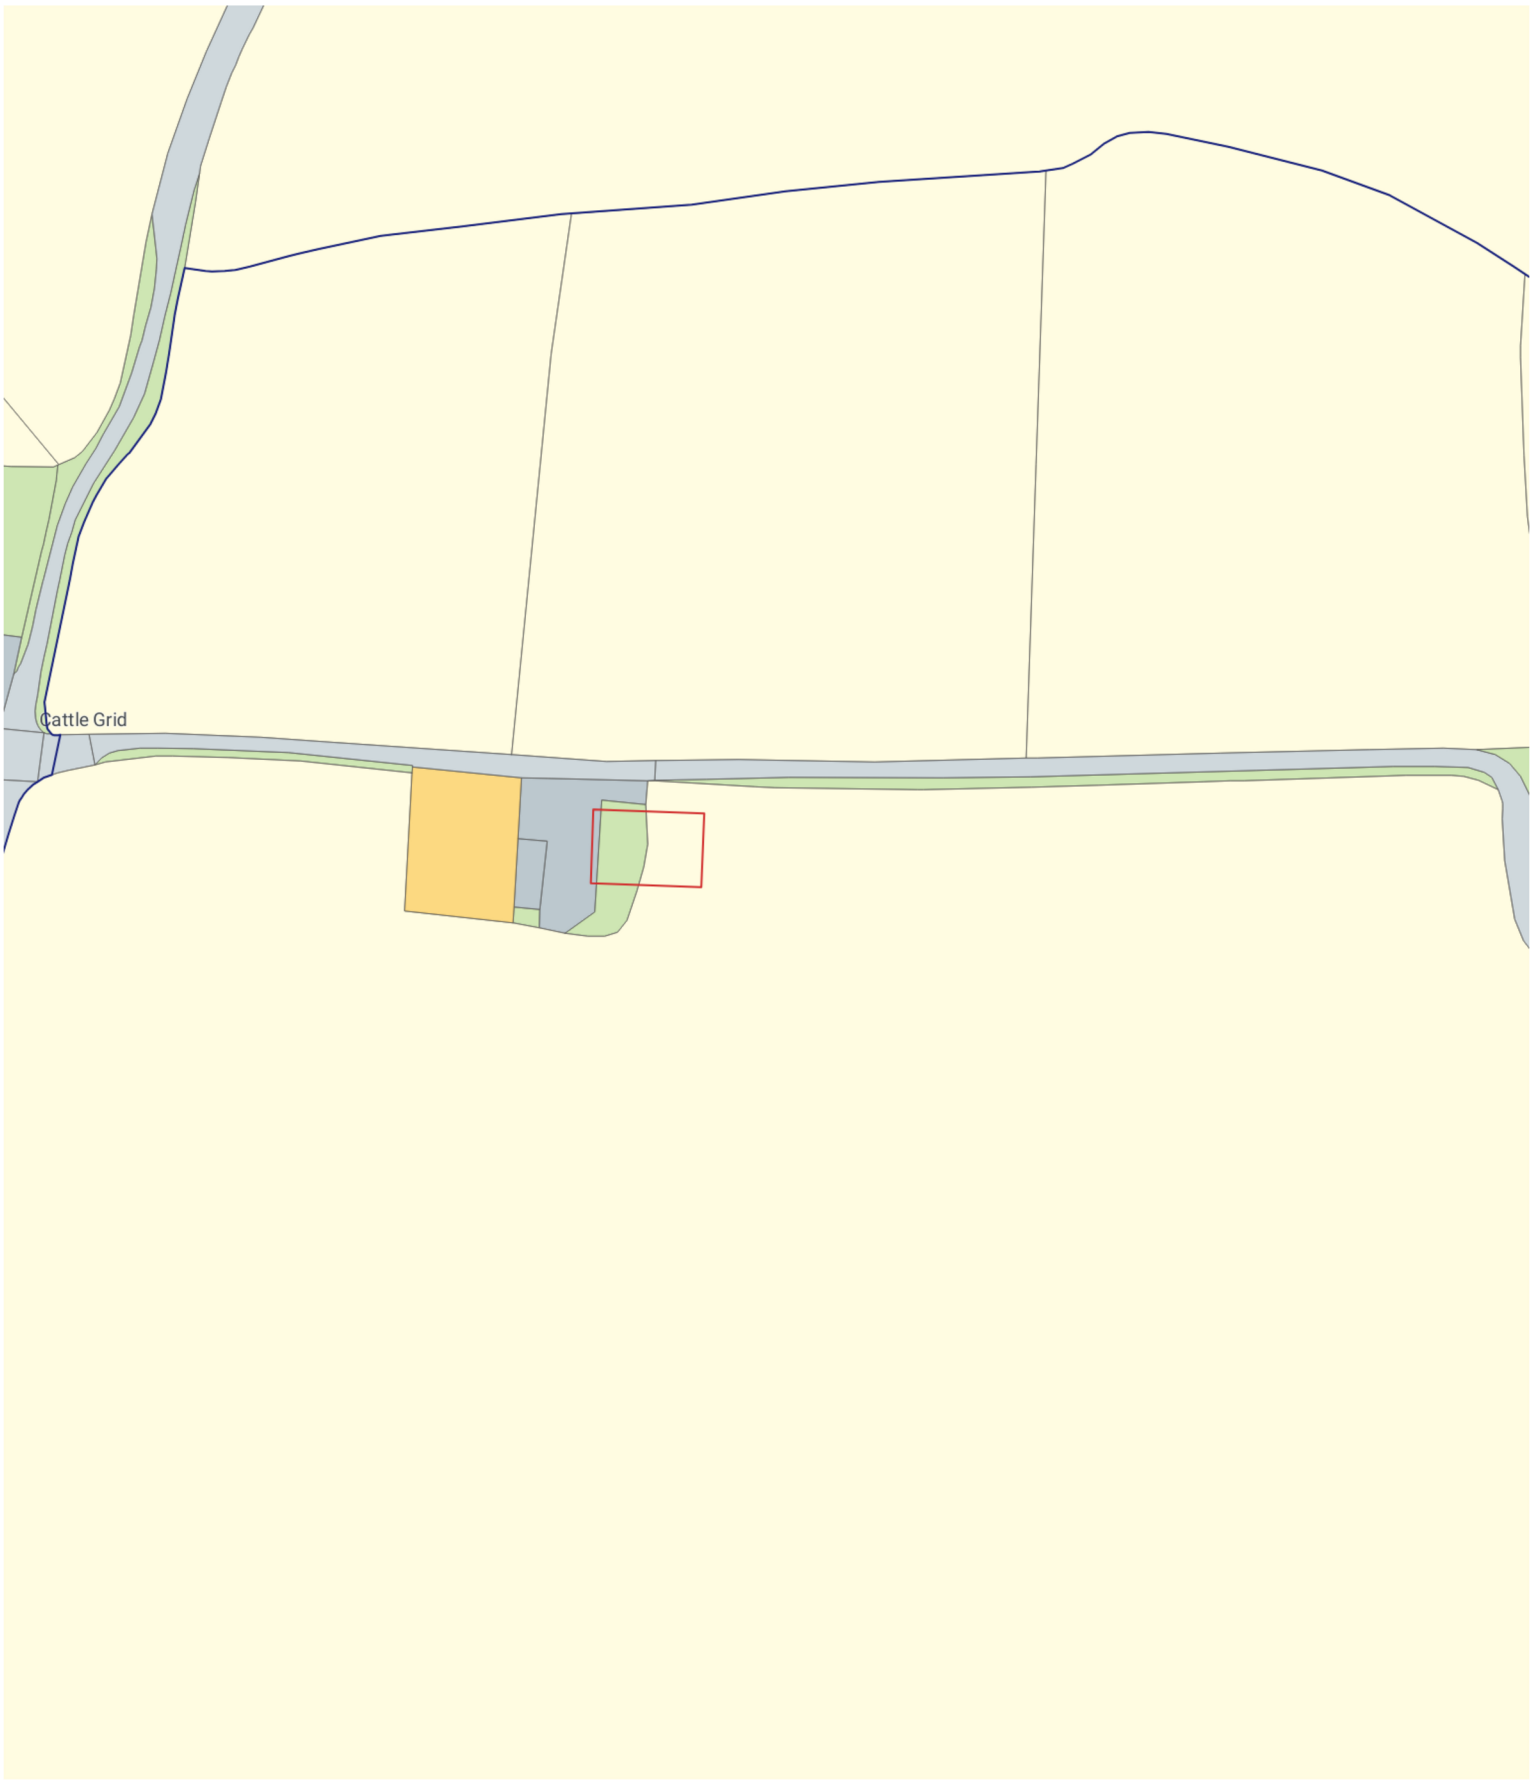

Produced on May 13, 2024.

© Crown copyright and database right 2024 (licence number 100059532)

50 m

Scale 1:1250 (at A4)

N