
EXISTING GROUND FLOOR PLAN

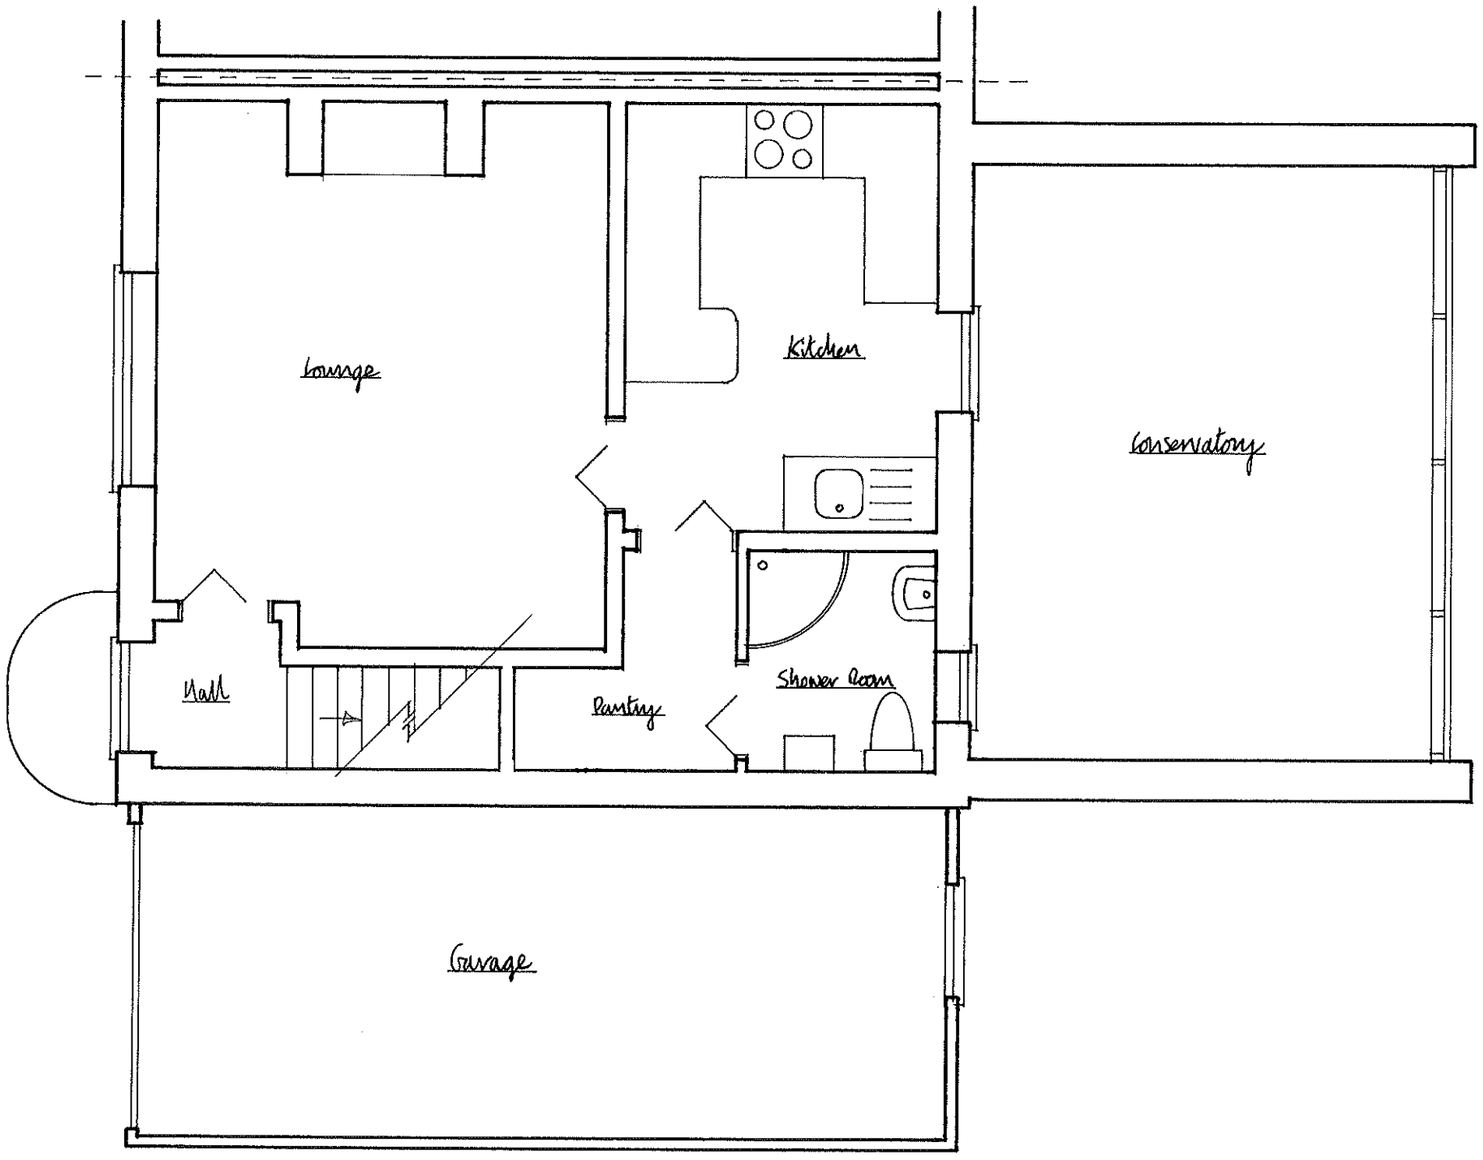

Proposed extension to side of
18 Mountain View, Rossett, for
Mr & Mrs G. Thompson.
3rd April 2024 Scale: 1:50
For planning purposes only. DO NOT SCALE OFF PLAN