
EXISTING FIRST FLOOR PLAN

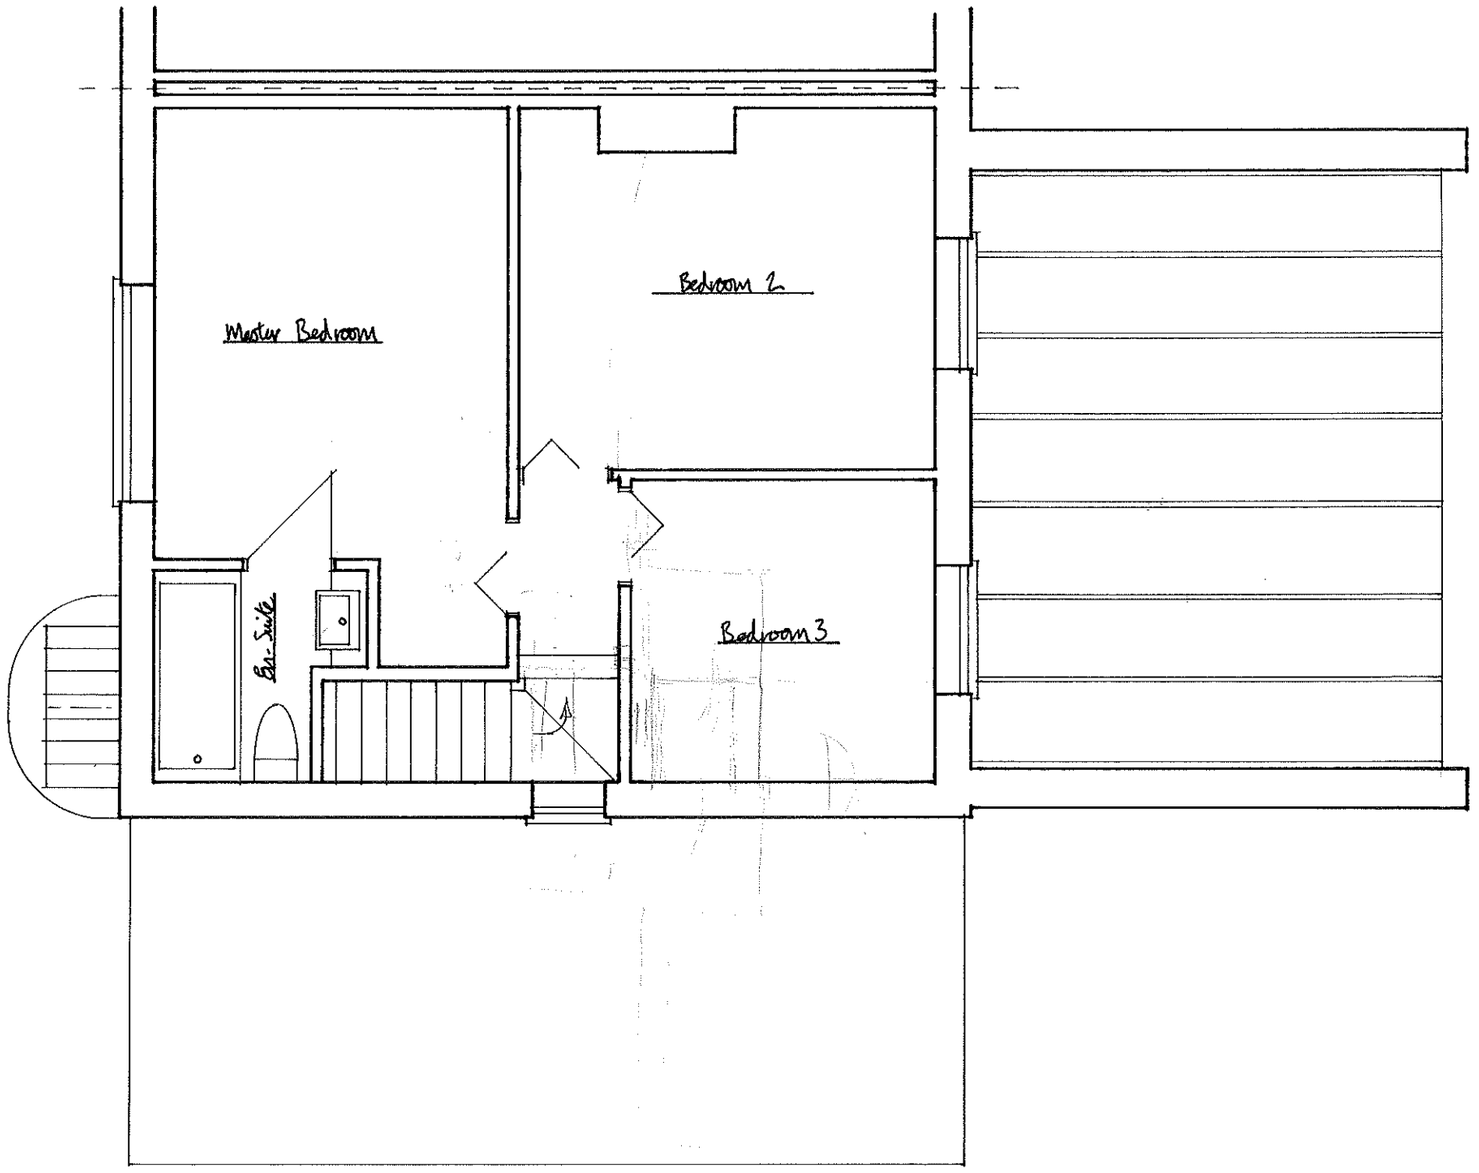

Proposed extension to side of
18 Mountain View, Rosseth, for
Mr & Mrs G. Thompson.
3rd April 2024 SCALE : 1:50
For planning purposes only DO NOT SCALE OFF PLAN