
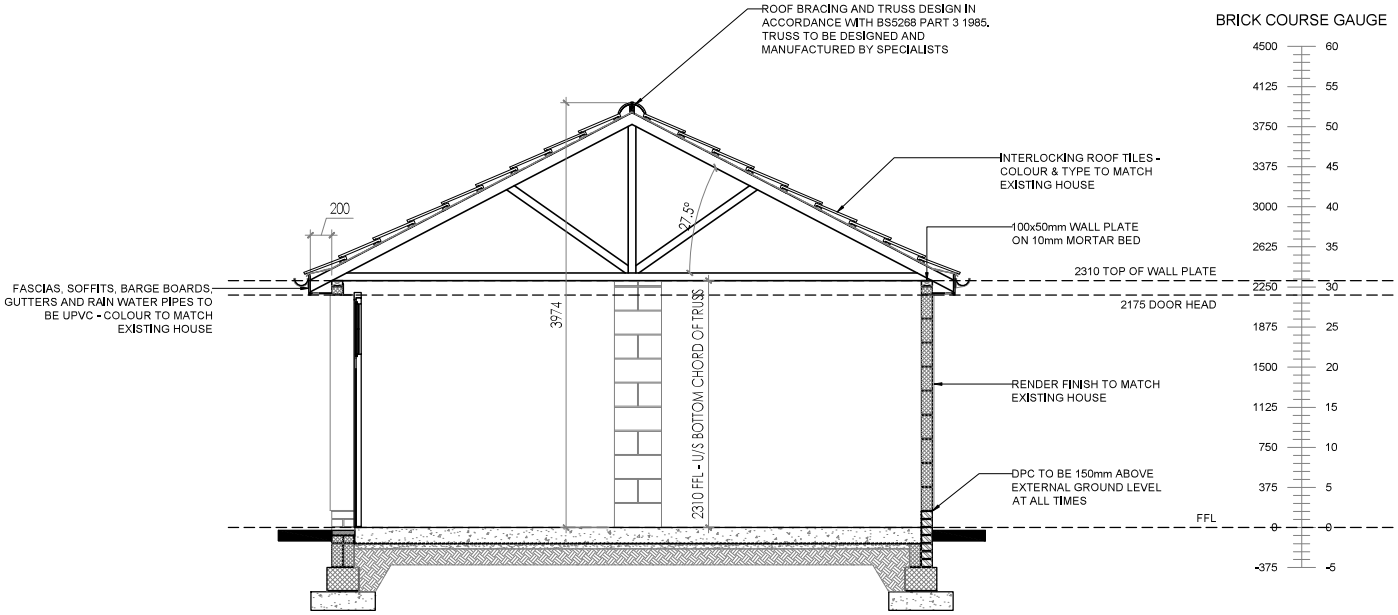


SECTION A-A 1:50

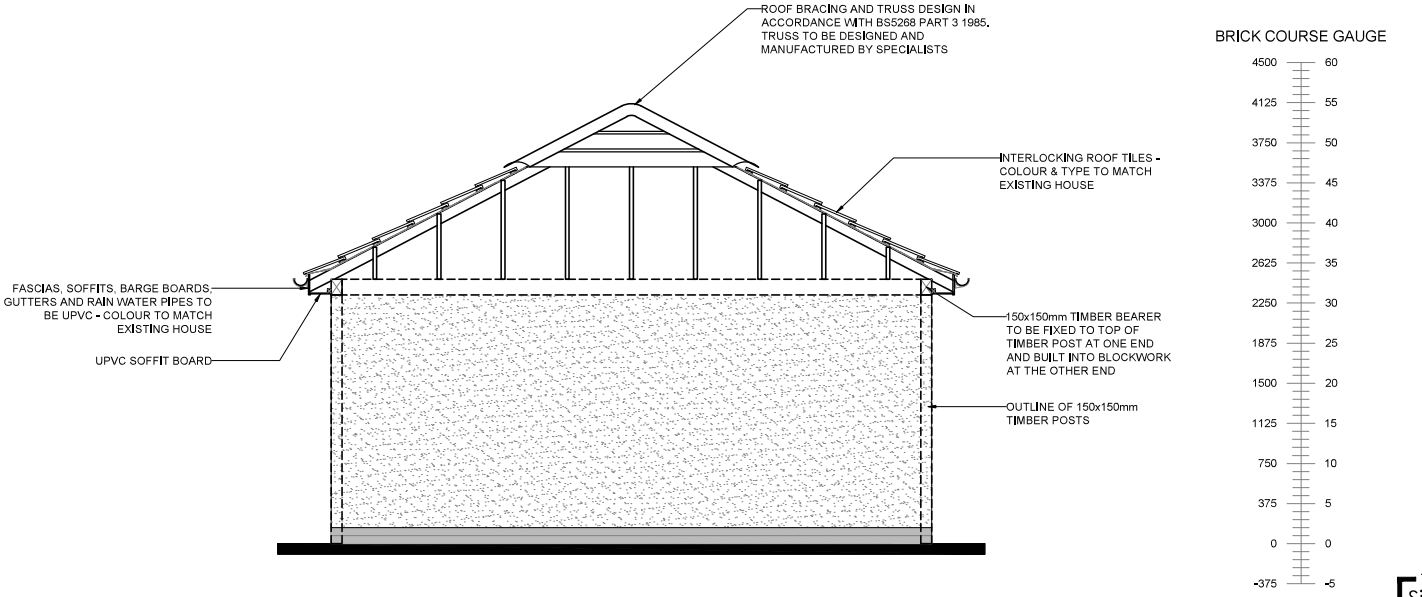

SECTION B-B 1:50


Title: Single Garage & Car Port - Sections

Scale: 1:50 @ A3

Date: 14.03.2024


Ref: GEBE

Rev: A

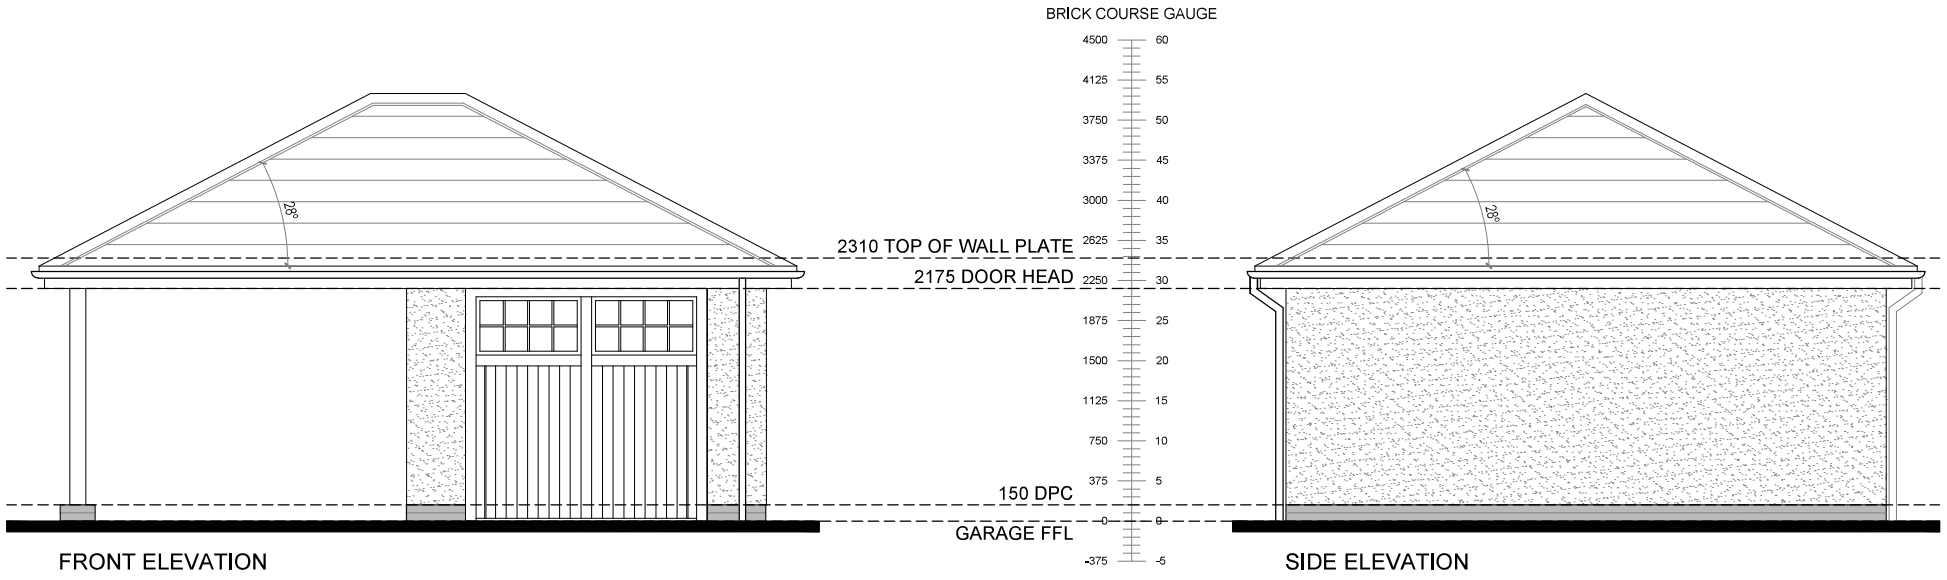

FRONT ELEVATION

SIDE ELEVATION

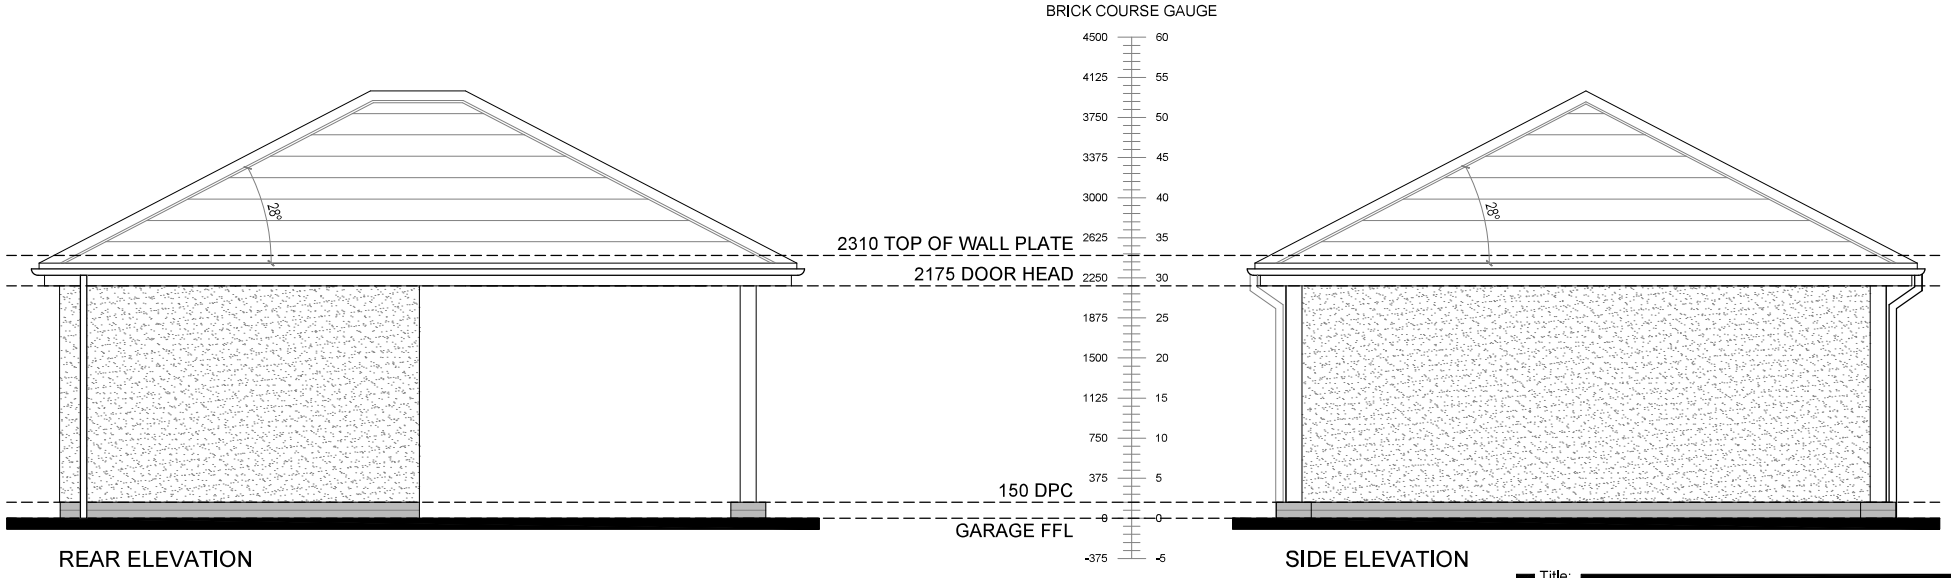

REAR ELEVATION

SIDE ELEVATION

Title: Single Garage & Car Port - Elevations Hipped

Scale: 1:50 @ A3

Date: 16.04.2024

Ref: GEBE

Rev: A