



Ground Floor Plan 1:50

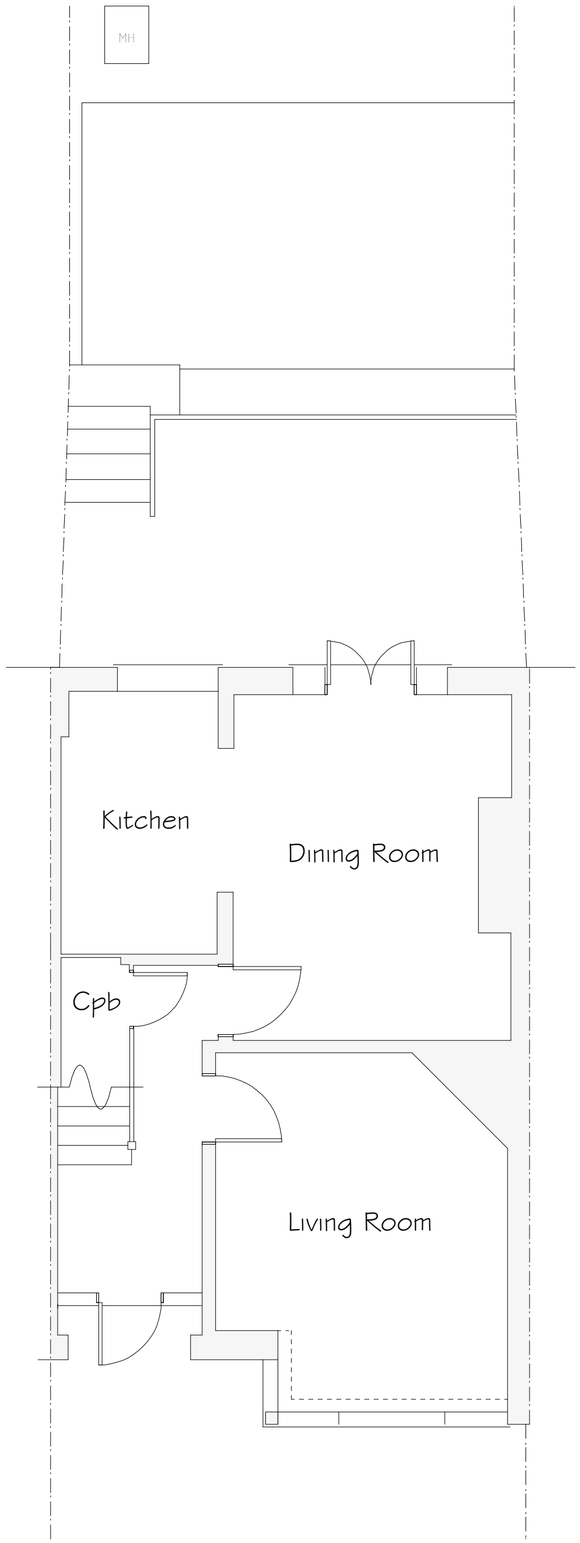

Front Elevation 1:100

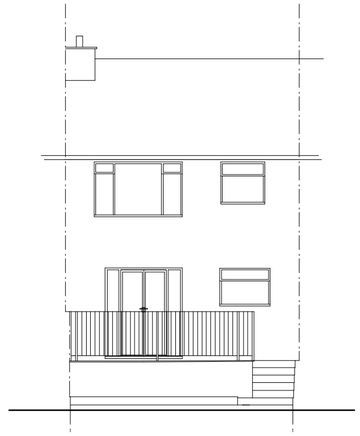

Rear Elevation 1:100

Rev	Date	Detail	Initial
A	05/24	Amendments	L.F

Project:
Proposed Alterations at
198 Chester Road,
Wrexham
LL12 8DT

Title:	Scale: (A2)
Existing	1:50 & 1:100

Drawn By:	Date:
L.Roberts	Mar 2024
Drawing No:	**Sheet:**
D144/001	1 of 1

blueprint
architectural services

partner LABC

Office 3K4,
Redwither Business Tower,
Wrexham. LL13 9XT
Tel: 01978 356500
www.blueprintarchitectural.com

© copyright all rights reserved