



South Elevation

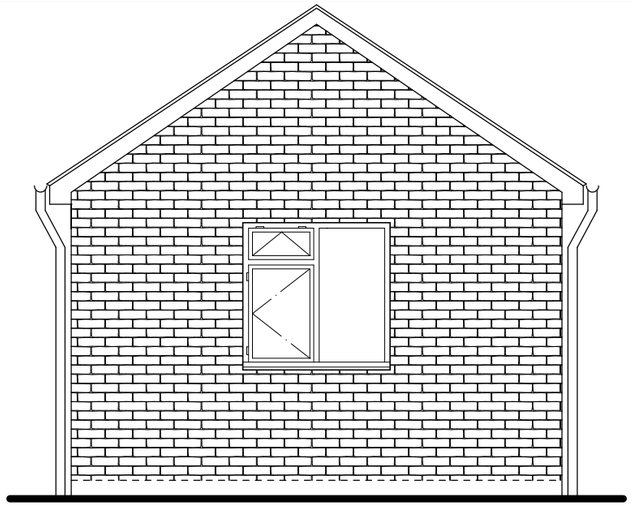


West Elevation

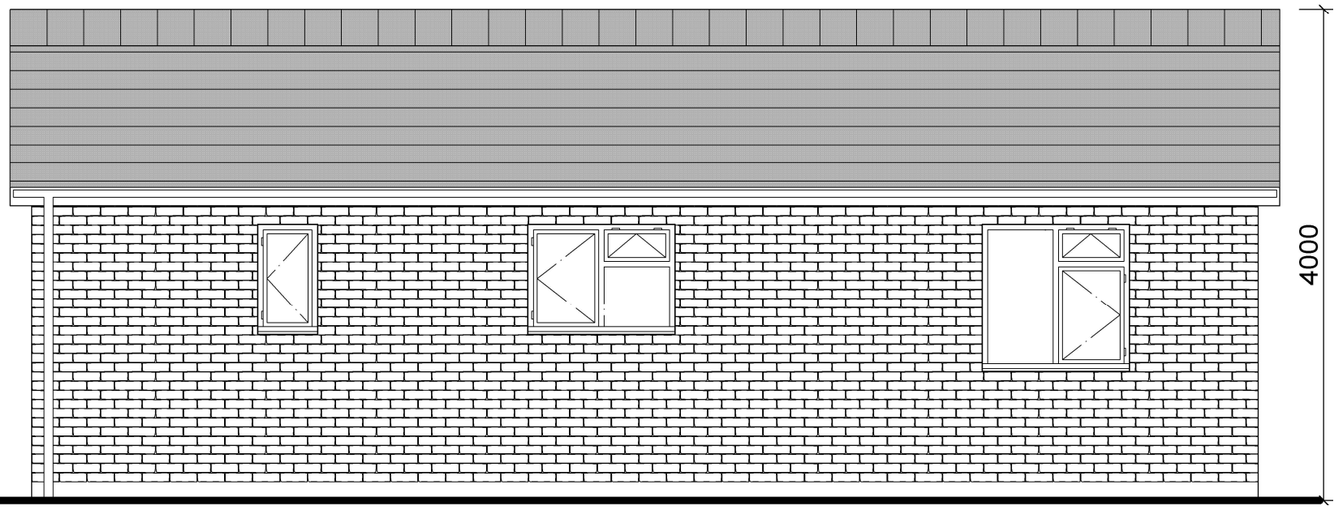


North Elevation

Front Elevation

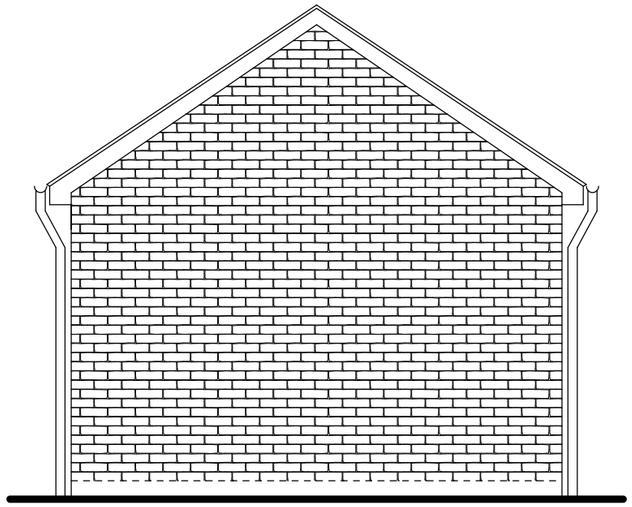

East Elevation

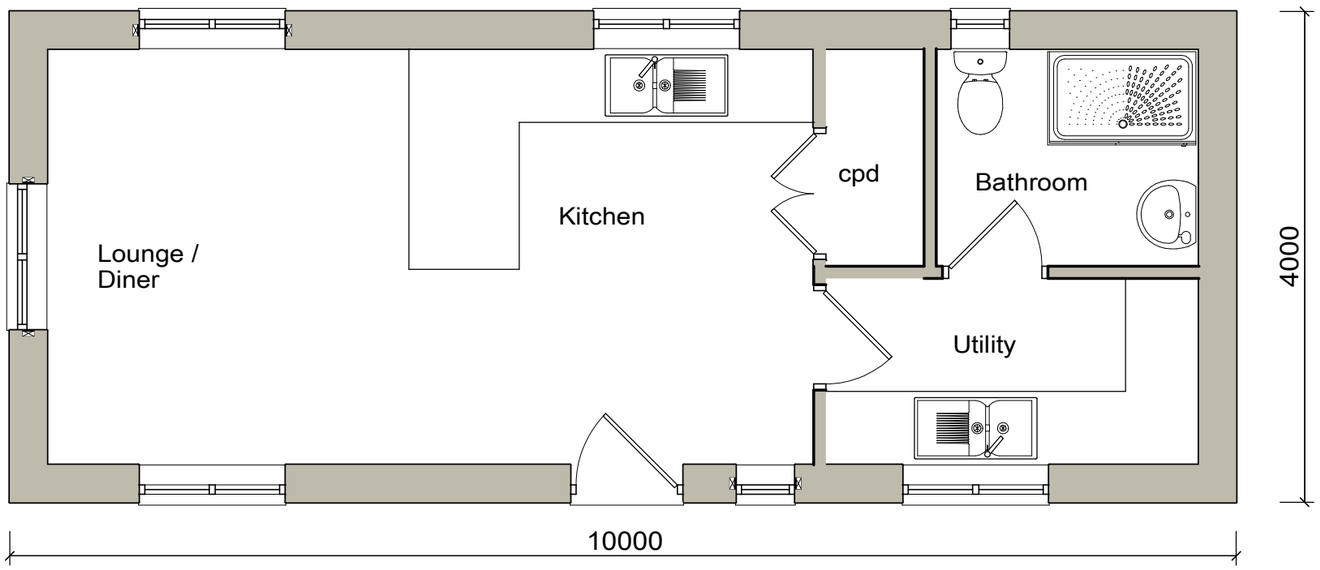

Finishes:
Slate Effect Grey Tiles
Reclaimed Brickwork

NOTES:
All dimensions must be checked on site and not scaled from this drawing.

Client

Mr Jerry Berry Jnr
Land on Llyndir Lane,
Rossett, Wrexham
Easting: 336904
Northing: 357865

Job Title

Change of Use of land to to Gypsy / Traveller Site for single family pitch to include Static Caravan, Dayroom, Tourer Caravan and Bio-Disc Treatement Plant

Drawing Title

Proposed Amenity Block
Floor Plan and Elevations

Scale 1:50 A3

Date JUNE 2024

Drawn by T.M.

Drg No. 71422:1002

Rev -

Trevor Mennell Planning
Planning & Architectural Consultants
The Gables | Kendricks Bank | Bayston Hill | Shrewsbury | Shropshire | SY3 0EH