



Side Elevation

Side Elevation

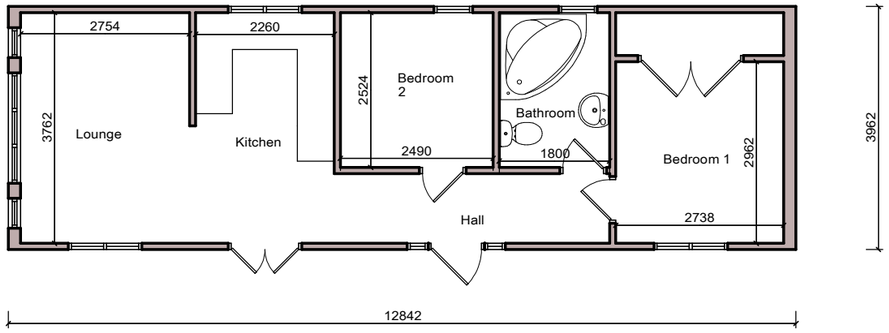

FLOOR PLAN

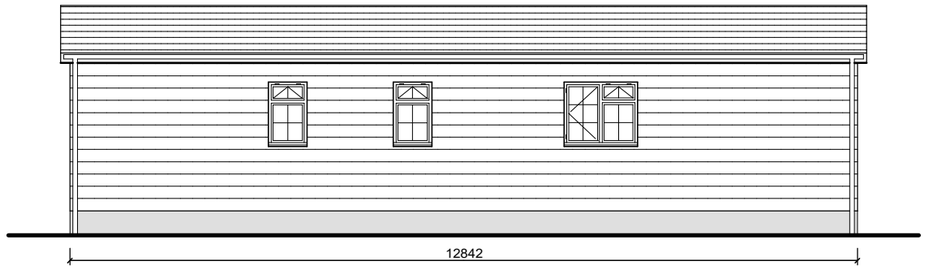

Rear Elevation



N.B. Gypsy / Traveller chalets are changed on a regular basis plans and picture above are the typical size and type of static caravan which are used.



Front Elevation

NOTES:

All dimensions must be checked on site and not scaled from this drawing.

Client

Mr Jerry Berry Jnr
Land on Lyndir Lane,
Rossett, Wrexham
Easting: 336904
Northing: 357865

Job Title

Change of use tof land o
Gypsy / Traveller Site for
single family plot to include
Static Caravan, Dayroom, Tourer
Caravan and Bio-Disc Treatment Plant

Drawing Title

Typical Static Caravan
Floor Plans and Elevations

Scale 1:100 A3

Date JUNE 2024

Drawn by T.M.

Drg No. 71422:1003

Rev -

Trevor Mennell Planning
Planning & Architectural
Consultants
The Gables | Kendricks Bank |
Bayston Hill | Shrewsbury |
Shropshire | SY3 0EH