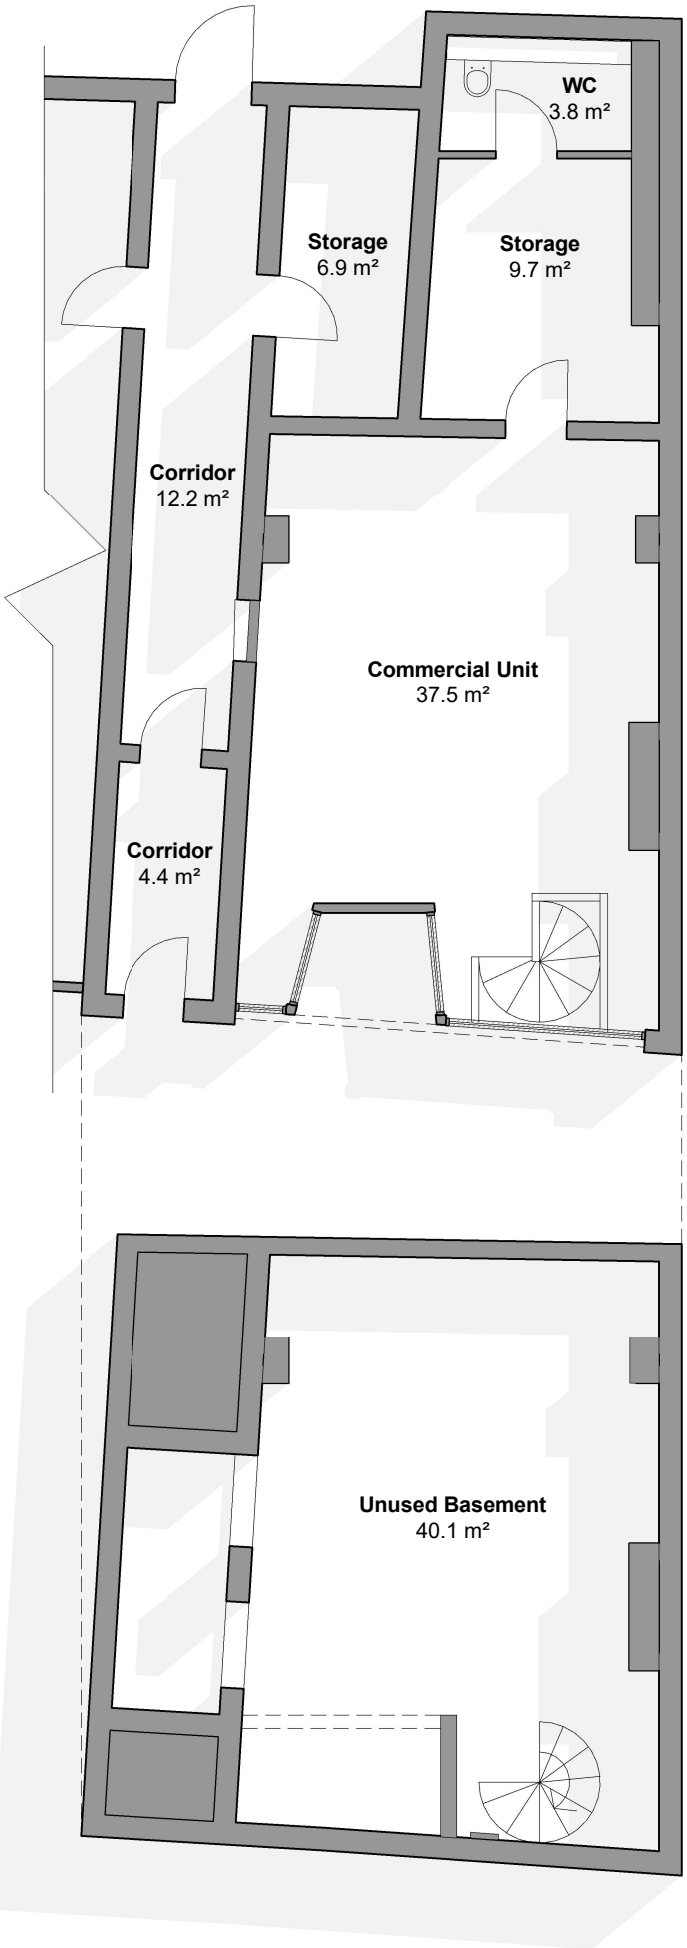


Existing Ground Floor Plan

Existing Basement Floor Plan

Scale

0 1 2 3 4m

1:100 @ A4

Revision Notes

Rev.	Date	Revision Description	Drawn	Checked
P1	24-04-30	First Issue of Drawing	LEH	ADJ

N

1 Existing Floor Plans

Scale: 1 : 100

Project Name
Burton Buildings - Unit 26/28 Bridge Street

Drawing Title
Statutory_LPA_Plan_Existing Building Plans

Drawing Number
BRS-AJO-02-ZZ-DR-A-7020

Project Number	Status	Revision
mdfx2412	A3 | Planning	P1