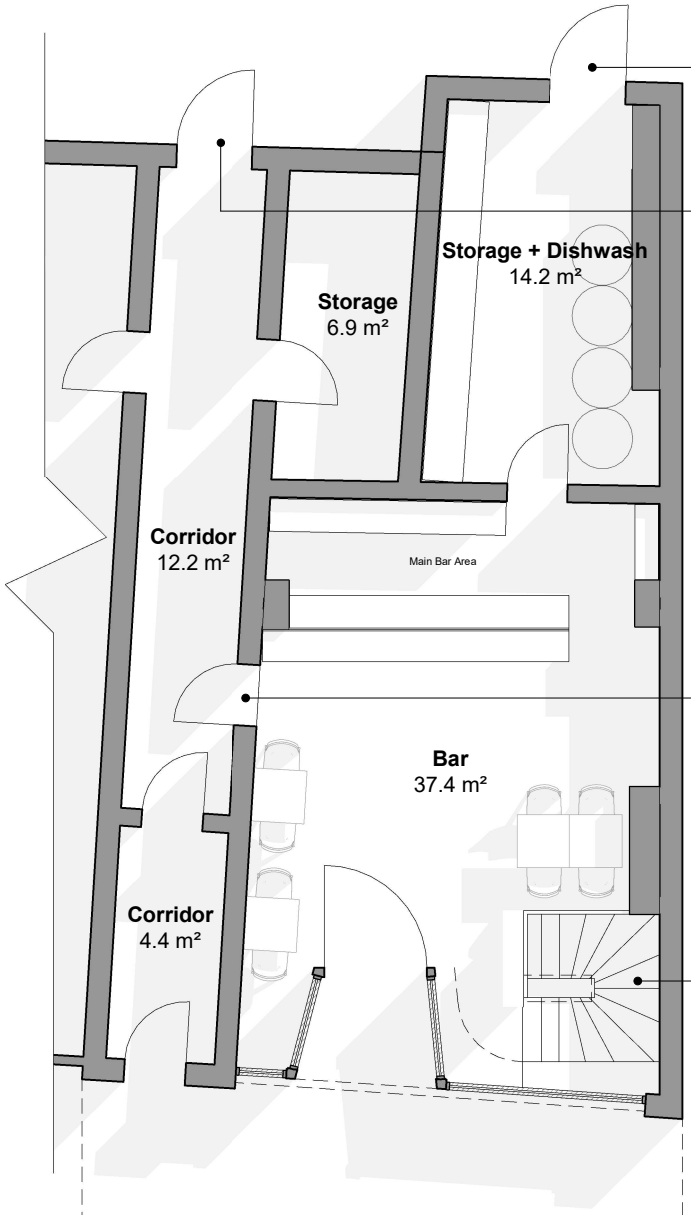



Original rear door reintroduced

Rear door to provide access to external seating area

Original door opening reintroduced

New staircase

Proposed Ground Floor Plan

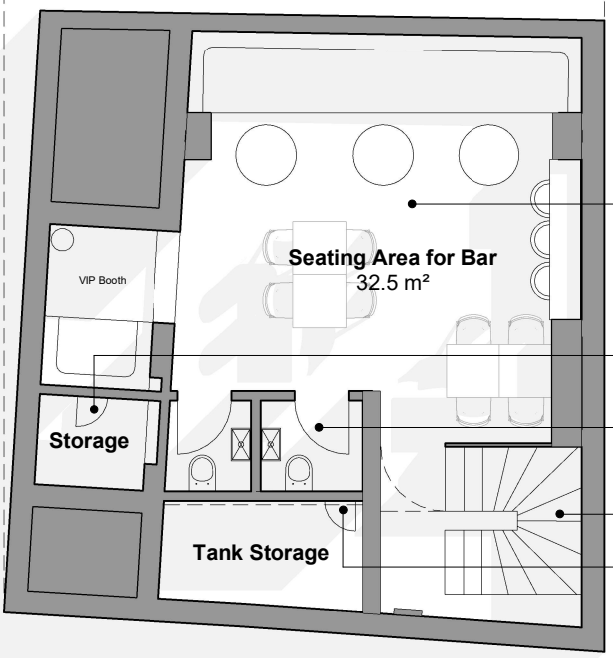

Level refurbished to provide seating area.
Layout shown is indicative

Access panel into store

New WC's

New staircase

Access panel into store

Proposed Basement Floor Plan

Proposed Floor Plans

Scale: 1 : 100

1

Scale
0 1 2 3 4m
1:100 @ A4

Revision Notes

Rev.	Date	Revision Description	Drawn	Checked
P1	24-04-30	First Issue of Drawing	LEH	ADJ

N

Project Name
Burton Buildings - Unit 26/28 Bridge Street

Drawing Title
Statutory_LPA_Plan_Proposed Building Plans

Drawing Number
BRS-AJO-02-ZZ-DR-A-7070

Project Number
mdfx2412

Status
A3 | Planning

Revision
P1