
Scale


0 2 4 6 8m

1:200 @ A4

Revision Notes

Rev.	Date	Revision Description	Drawn	Checked
P1	24-04-30	First Issue of Drawing	LEH	ADJ

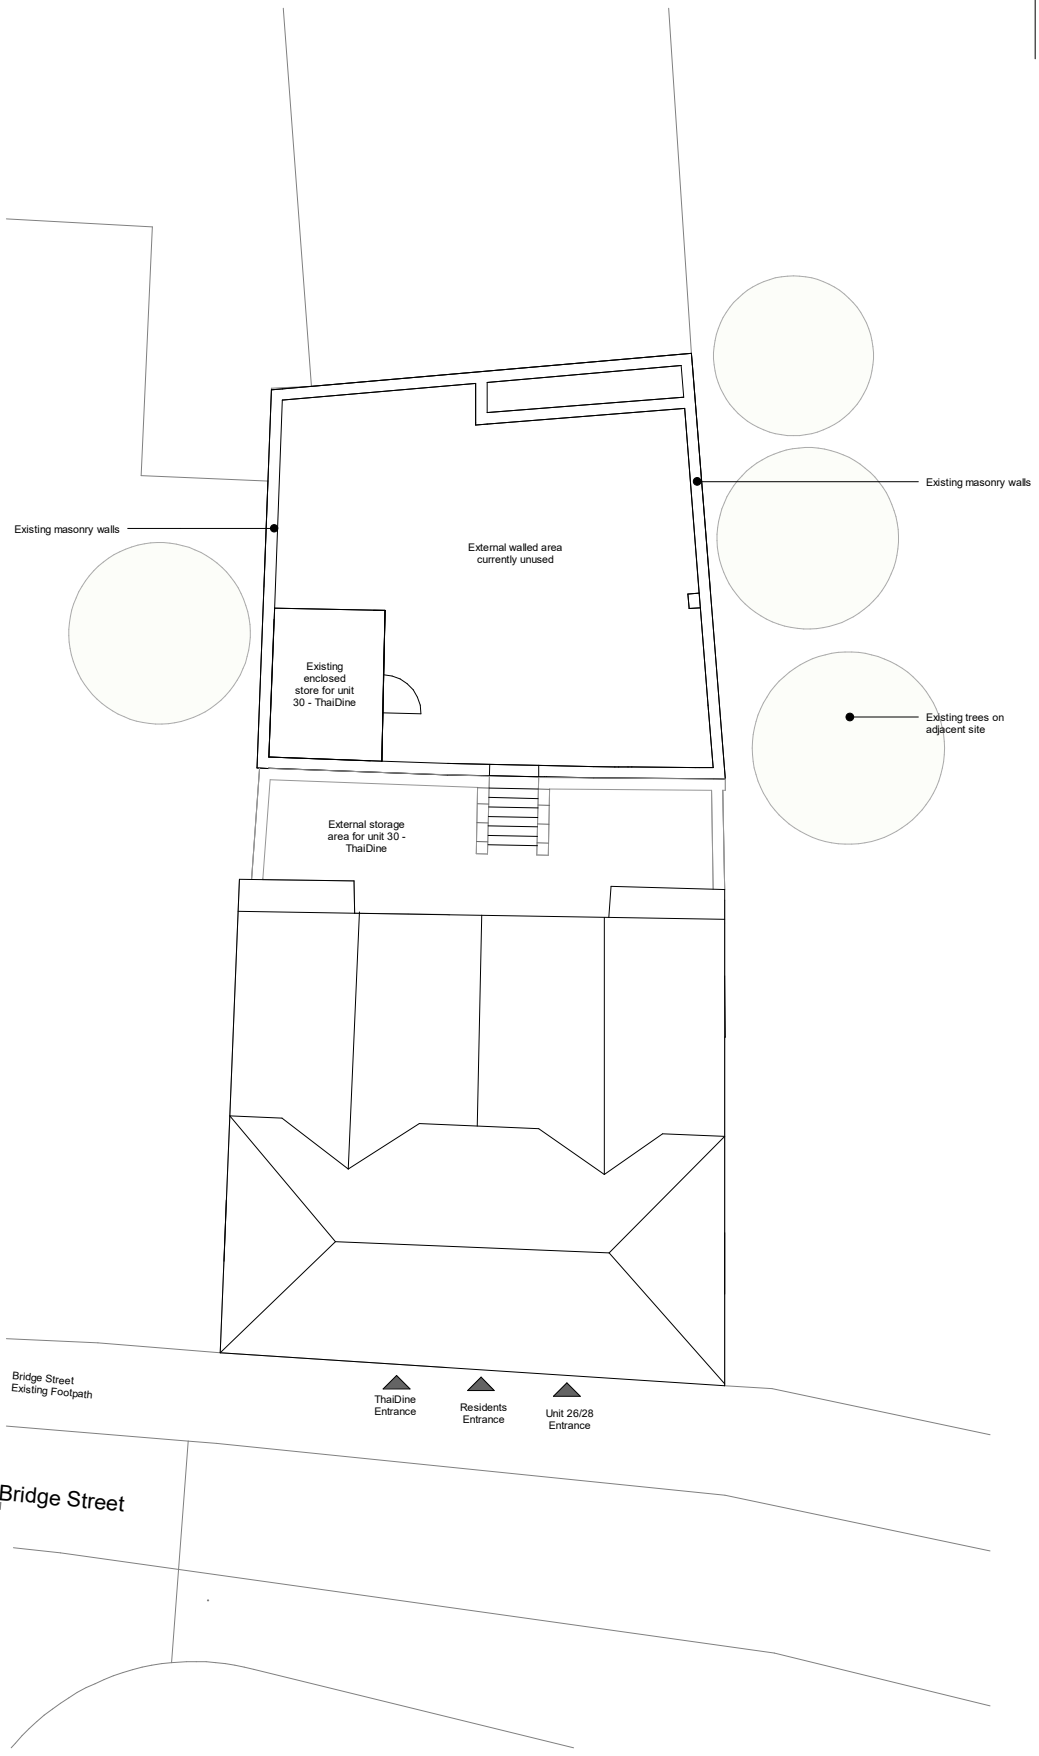

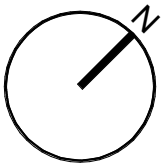

1

LPA_Plan_SitePlan_Existing

Scale: 1 : 200

Project Name

Burton Buildings - Unit 26/28
Bridge Street

Drawing Title

Statutory_LPA_Site_Existing Site Plan

Drawing Number

BRS-AJO-02-ZZ-DR-A-7010

Project Number	Status	Revision
mdfx2412	A3 | Planning	P1