
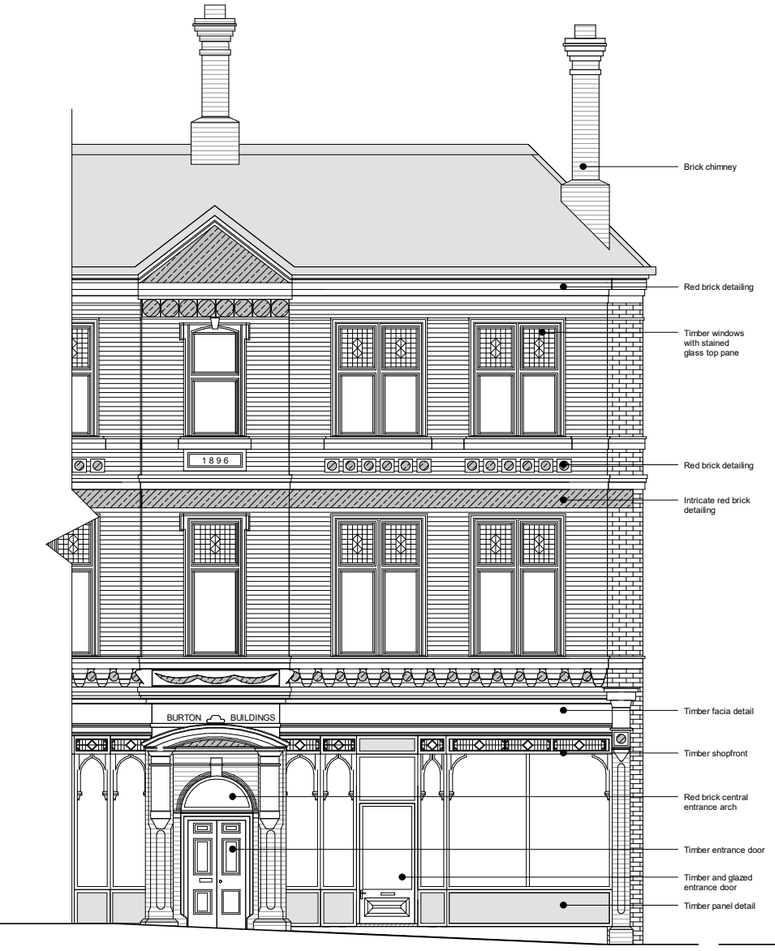



1 Bridge Street Elevation

Scale: 1 : 100

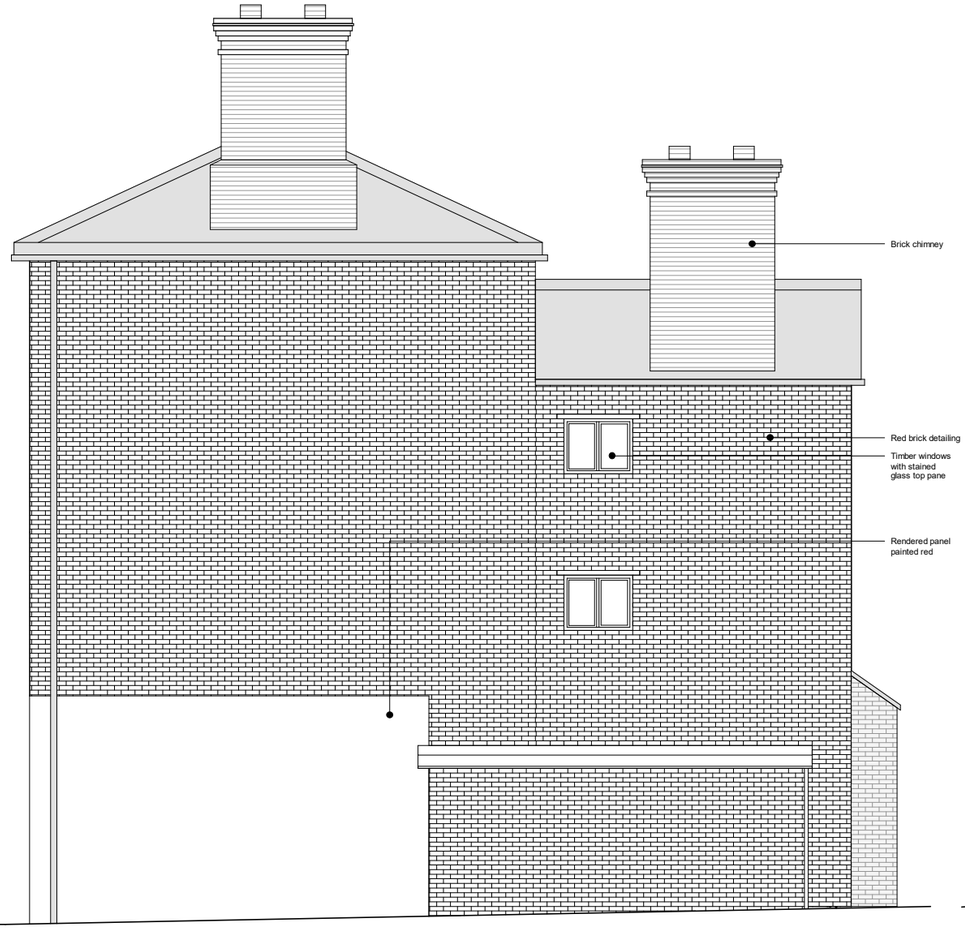

2 North Elevation


Scale: 1 : 100

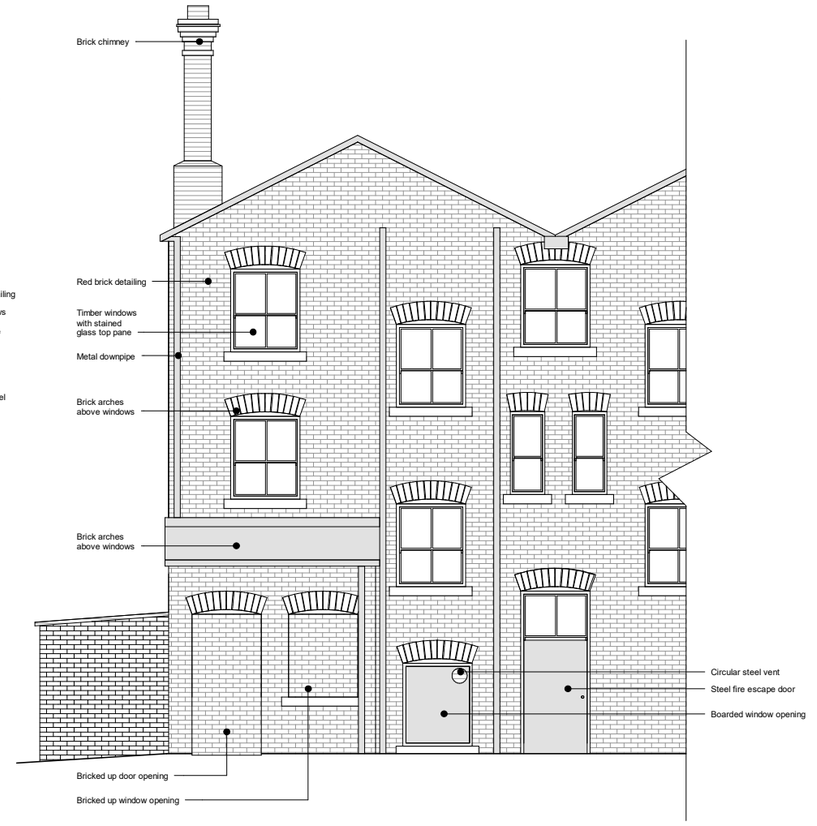

3 Rear Elevation

Scale: 1 : 100

Scale
0 1 2 3 4m
1:100 @ A3

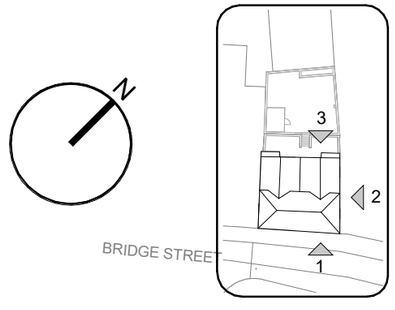

Project Name
Burton Buildings - Unit 26/28 Bridge Street

Drawing Title
Statutory_LPA_Elevations_Existing

Drawing Number
BRS-AJO-02-ZZ-DR-A-7100

Project Number
mdfx2412

Status
A3 | Planning

Revision
P1