

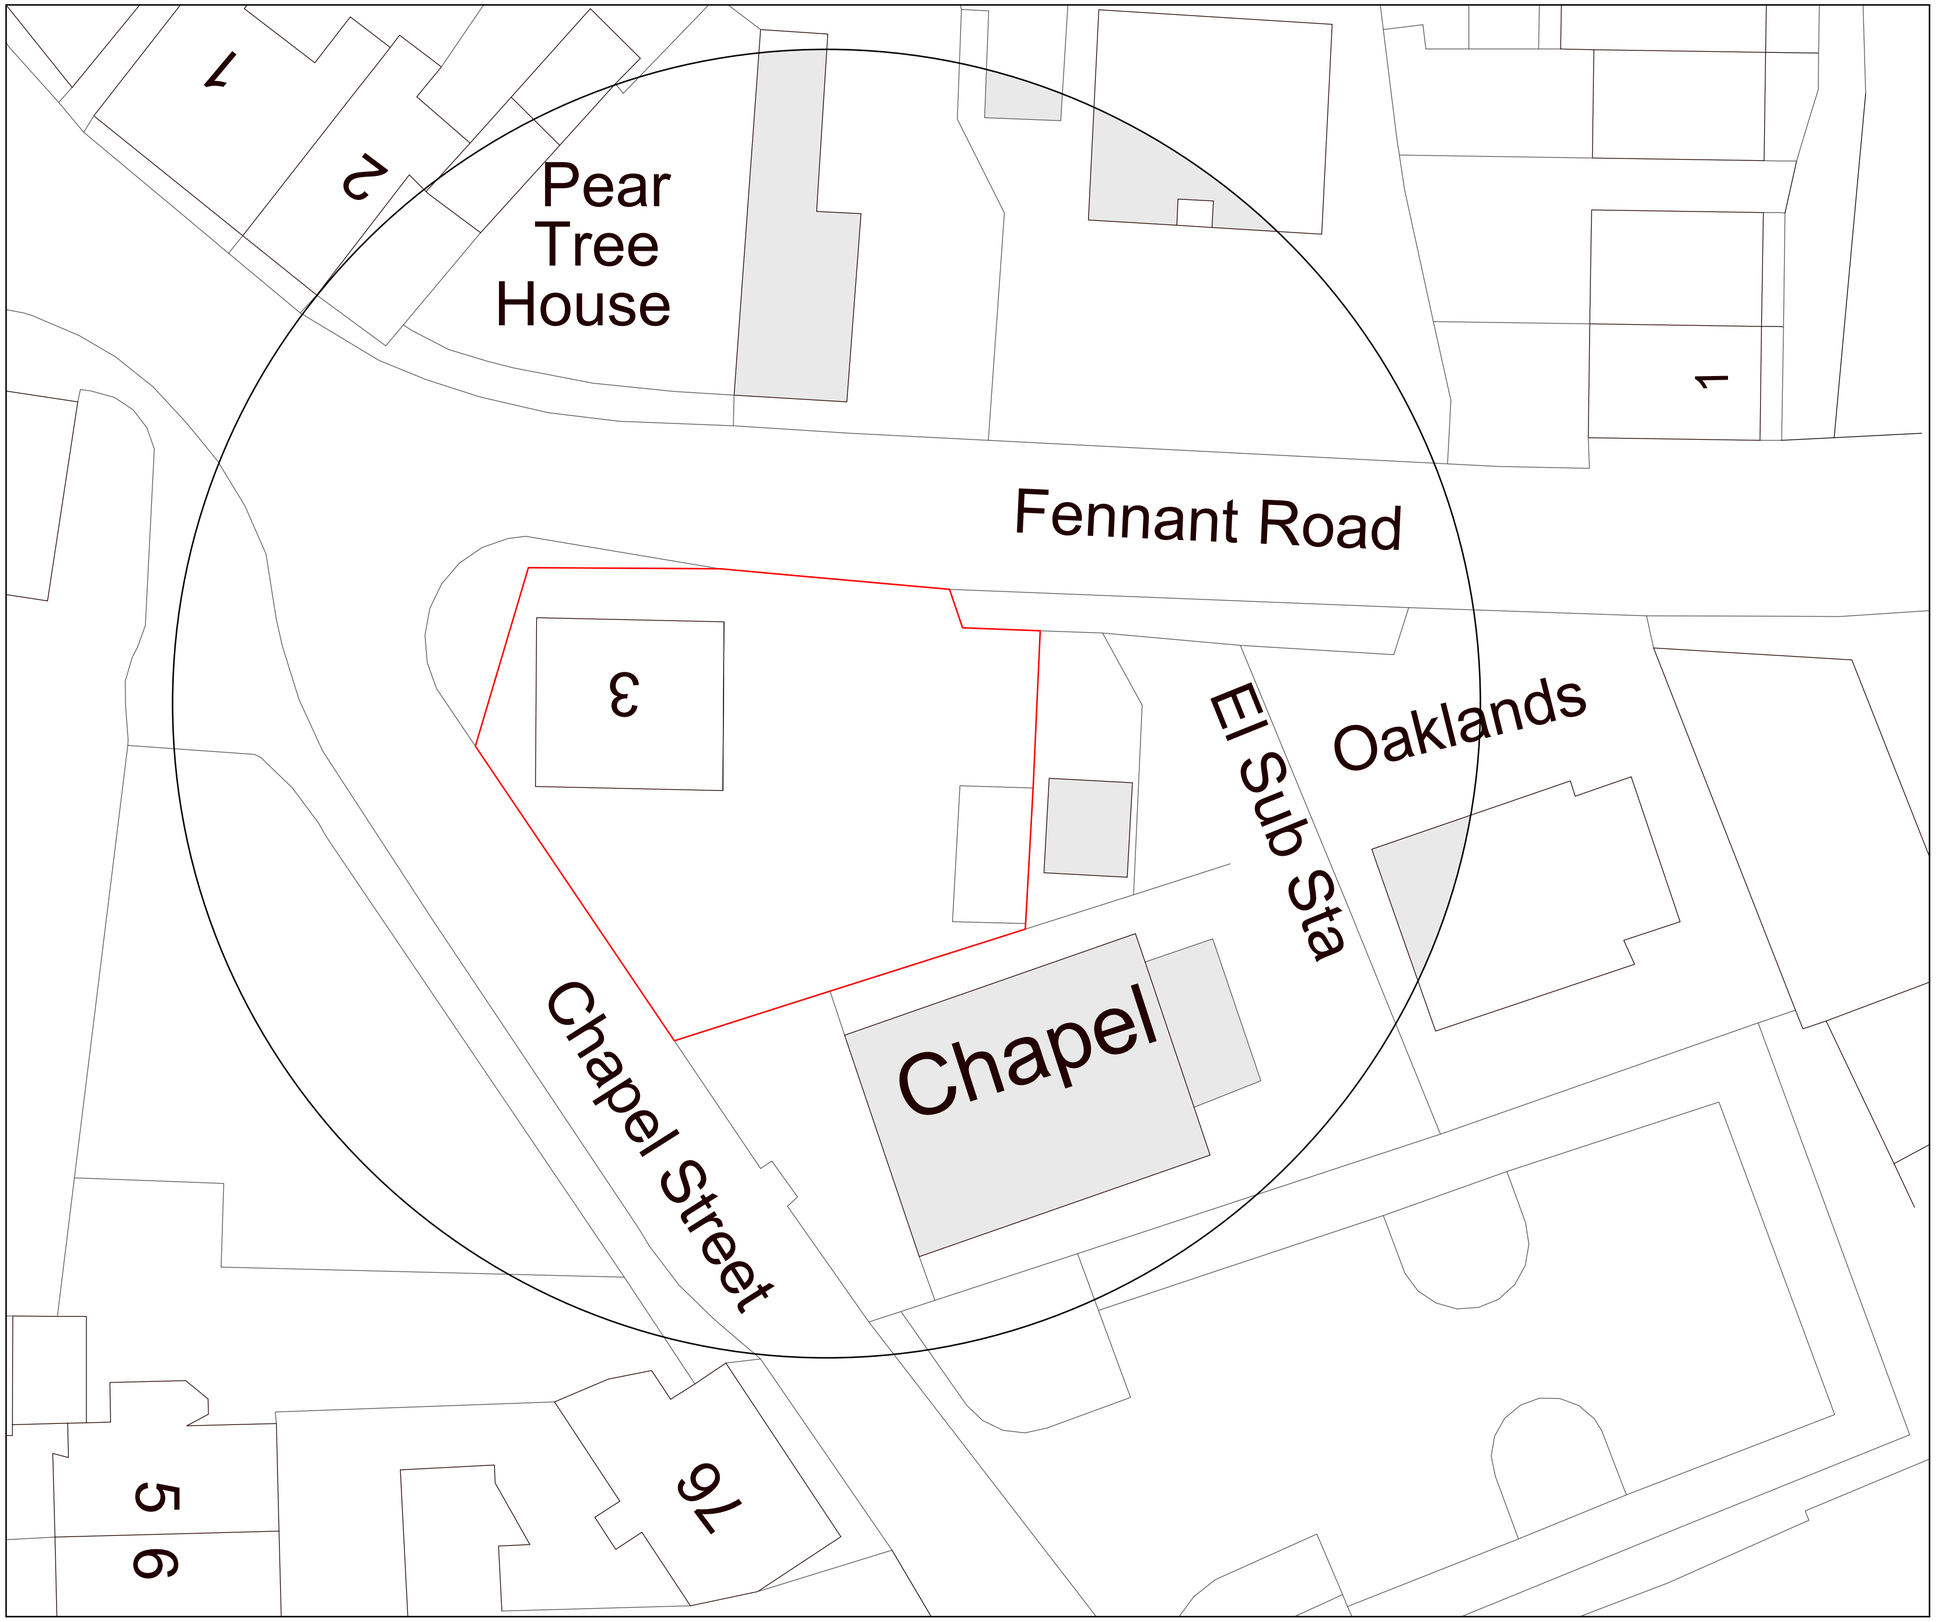


Site Plan 1:200

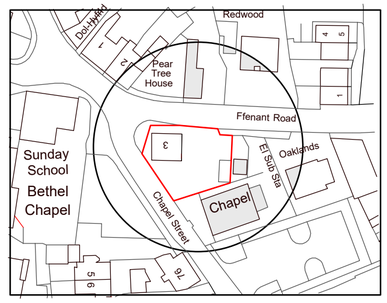

Location Plan 1:1250

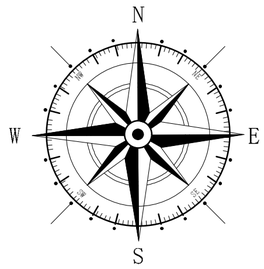

Key

Surrounding Buildings

Application Site

Rev	Date	Detail	Initial

Project: Proposed residential development at Cysgod y Capel, Fennant Road, Ponciau, Wrexham. LL14 1HL.

Title:	Scale: (A2)
Existing: Site & Location Plan	1:200 & 1:1250

Drawn By:	Date:
D.J.Edwards	April 2024
Drawing No: M134/001	Sheet: 1 of 1

blueprint
architectural services

partner LABC

Office 3K4,
Redwither Business Tower,
Wrexham. LL13 9XT
Tel: 01978 356500
www.blueprintarchitectural.com

© copyright all rights reserved