
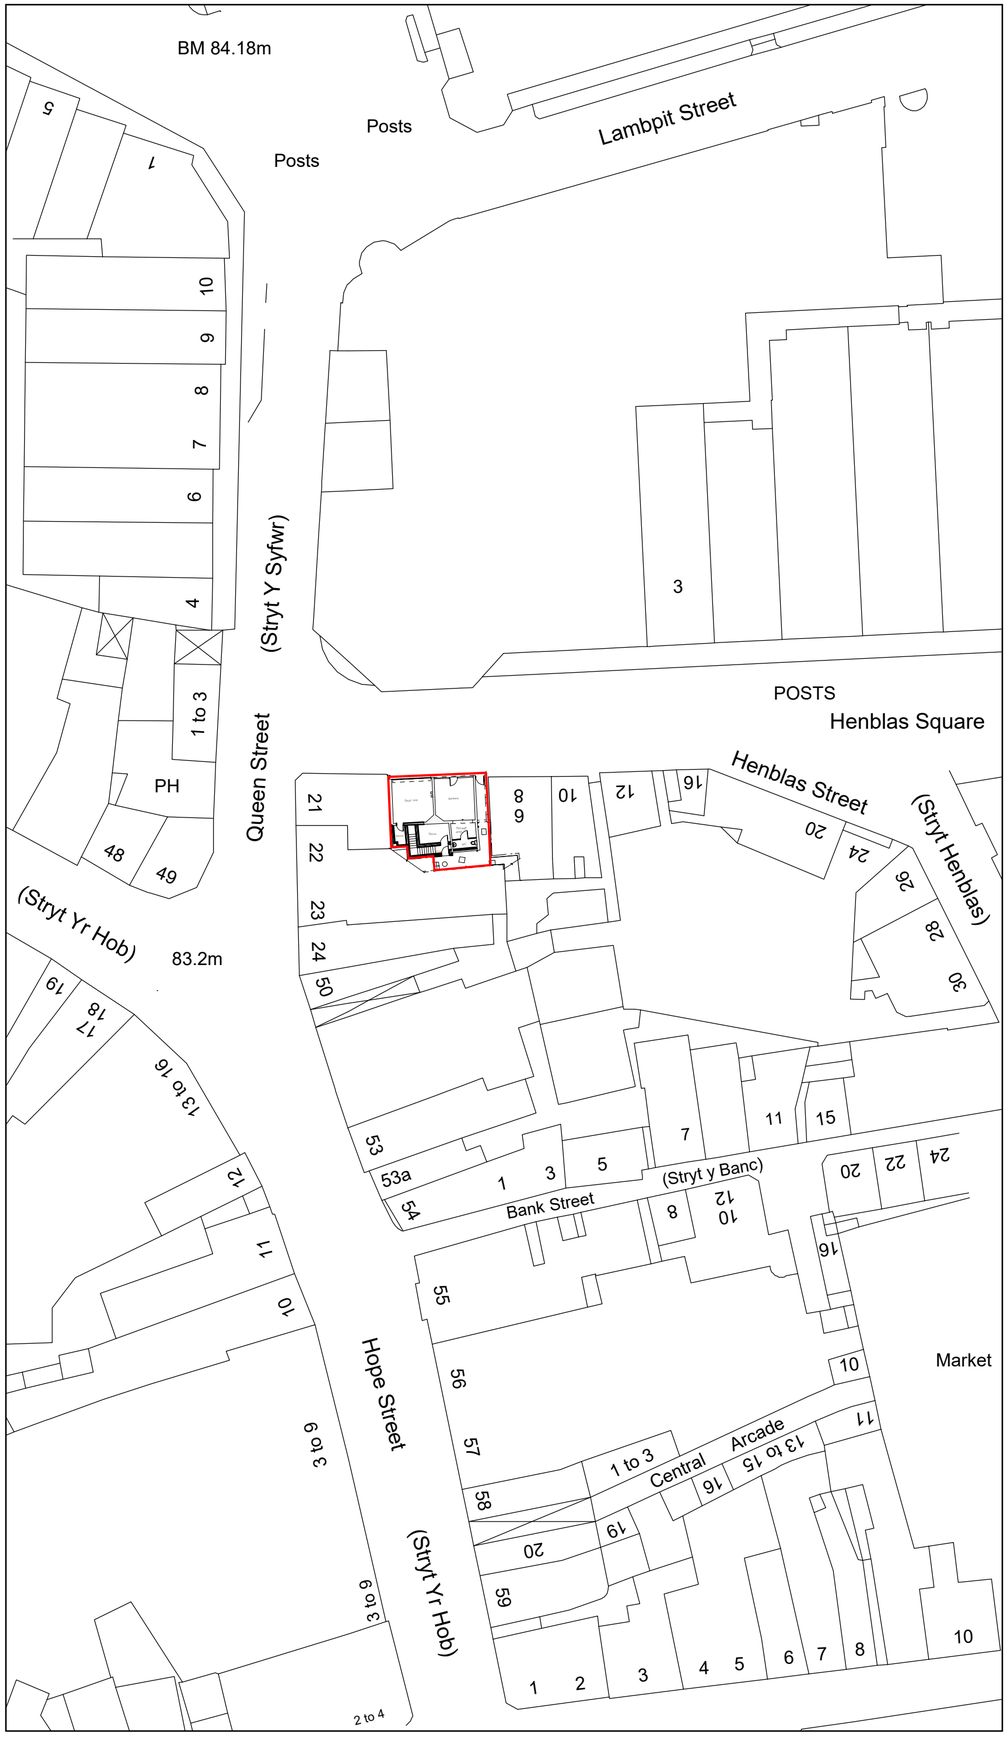


Site Plan 1:500

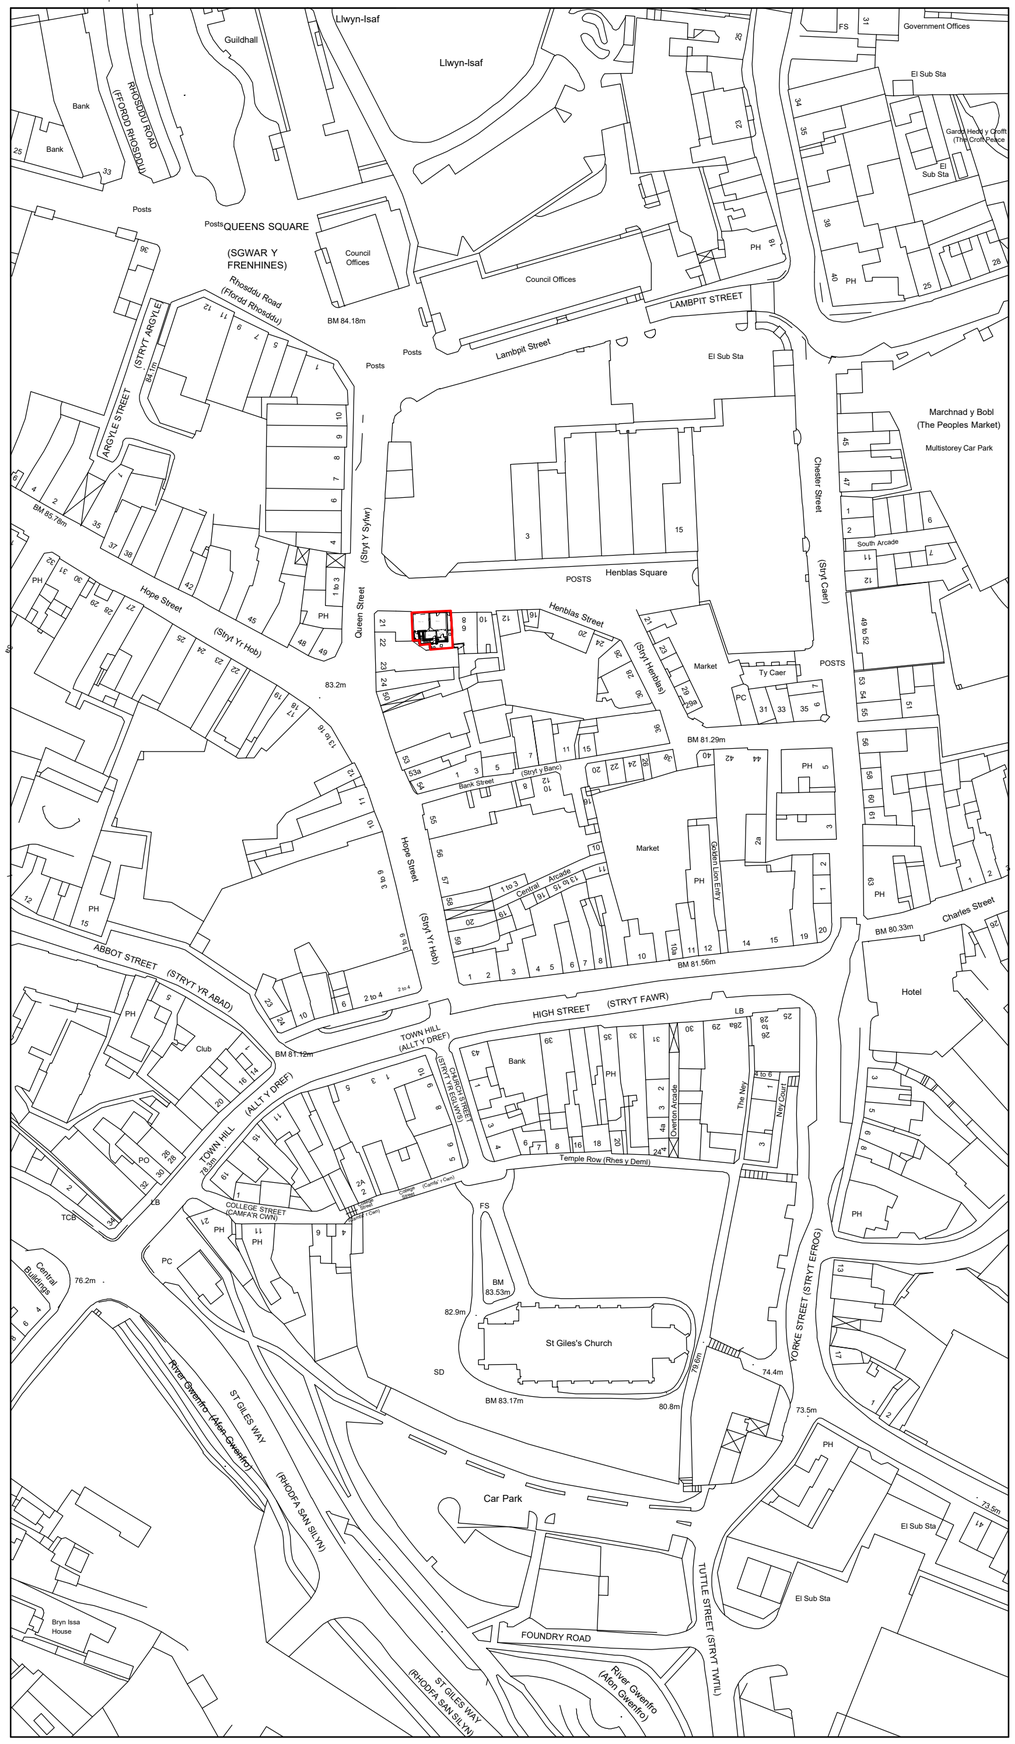

Location Plan 1:1250

Key

Surrounding Buildings

Application Site

Rev	Date	Detail	Initial

Project:

Proposed Alterations to,
2 Henblas Street,
Wrexham,
LL13 8AE

Title:	Scale: (A2)
Planning: Site & Location Plan	1:500 & 1:1250
Drawn By: D.J.Edwards	Date: May 2023
Drawing No: S102/004	Sheet: 1 of 1

blueprint
architectural services

partner LABC

Office 3K4,
Redwither Business Tower,
Wrexham. LL13 9XT
Tel: 01978 356500
www.blueprintarchitectural.com

© copyright all rights reserved