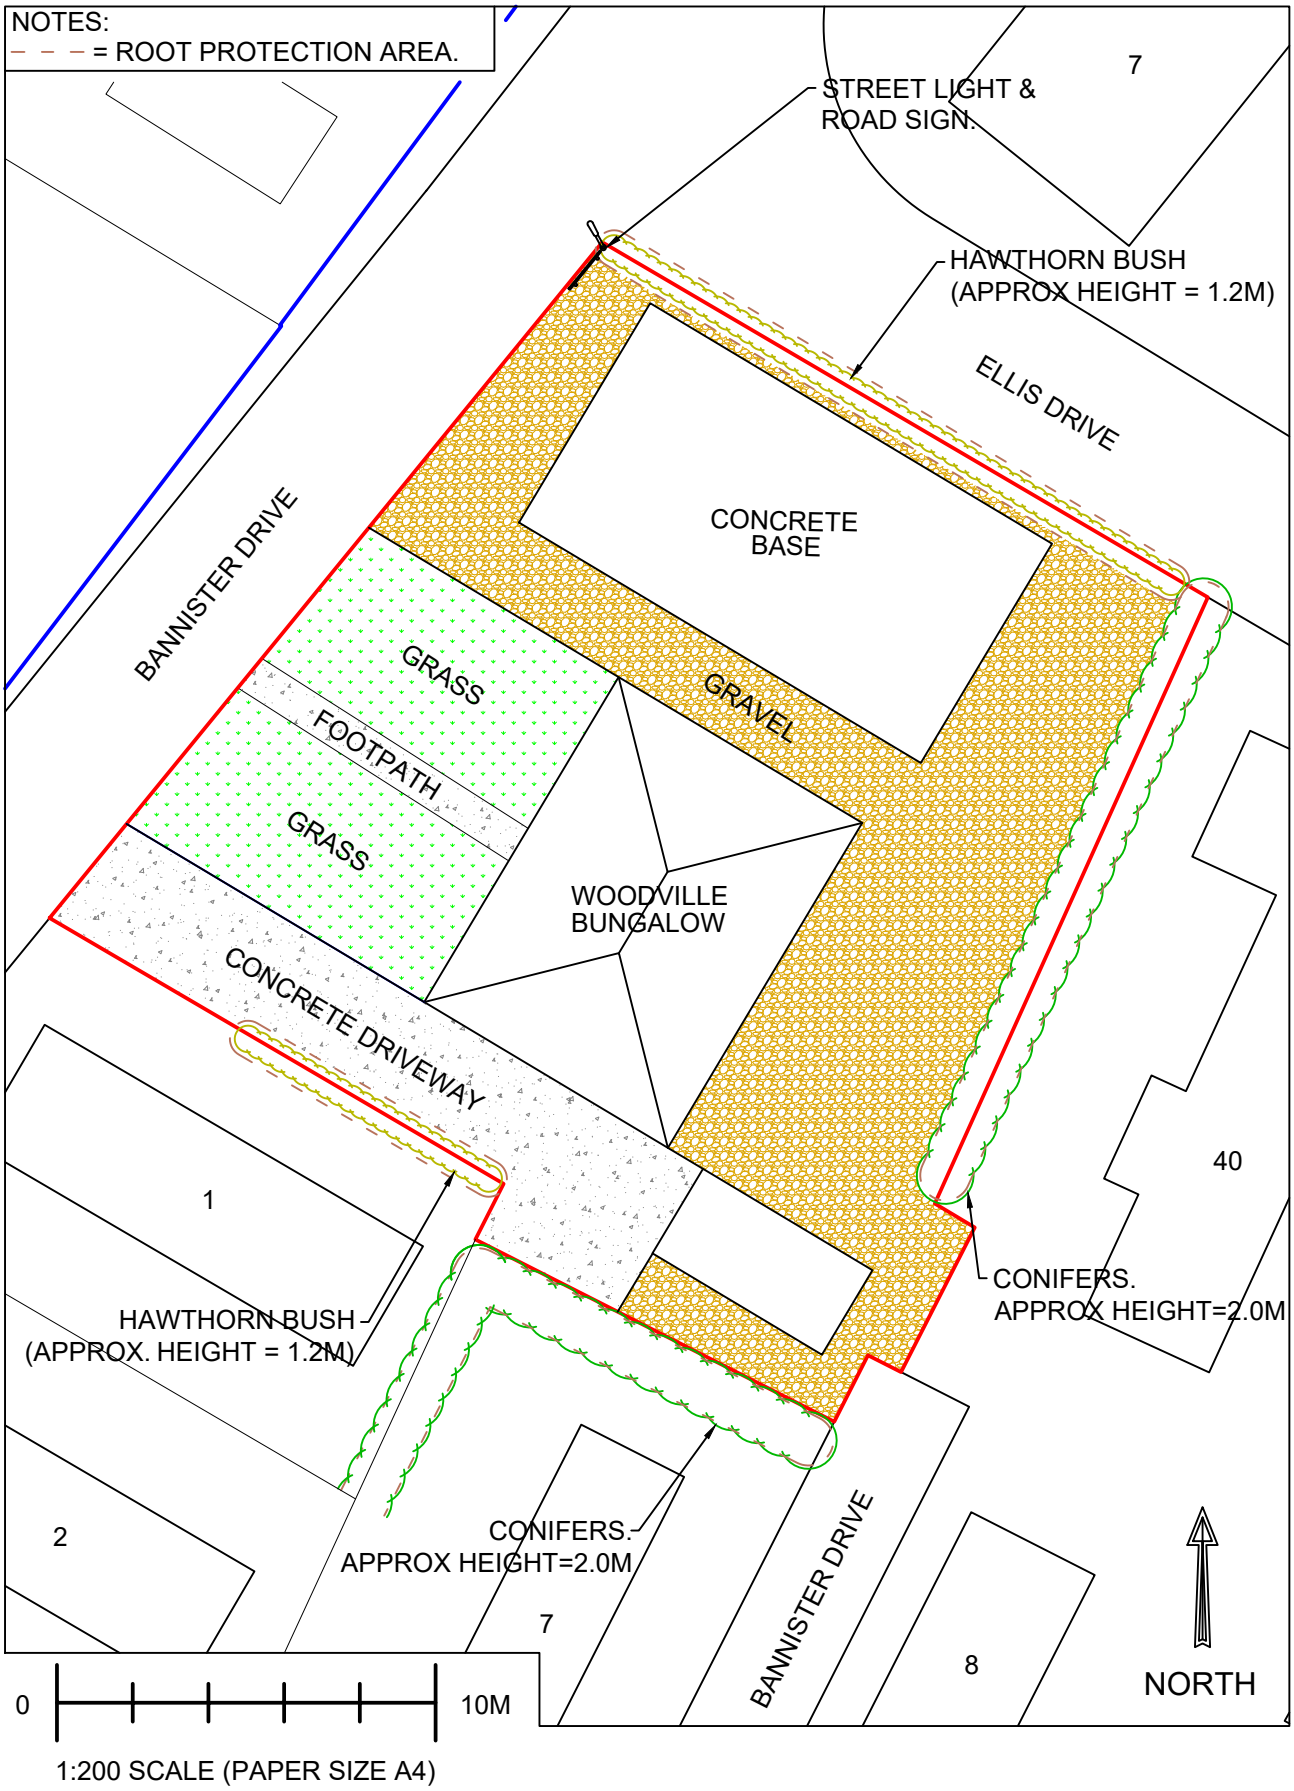


1:200 SCALE (PAPER SIZE A4)

Wyldecrest Parks – The UK's No.1 Park Operator	TITLE: OAKFIELD PARK - PREVIOUS SITE PLAN	SCALE: 1-200 @ A4
	PROJECT: OAKFIELD PARK, GRESFORD ROAD, LLAY WREXHAM, LL12 0NP	DATE: 13/05/2024
	DRAWING NO: OP110524 SHEET 1 OF 1	DRAWN: M.S.H