


01 -- SOUTH ELEVATION
1:50

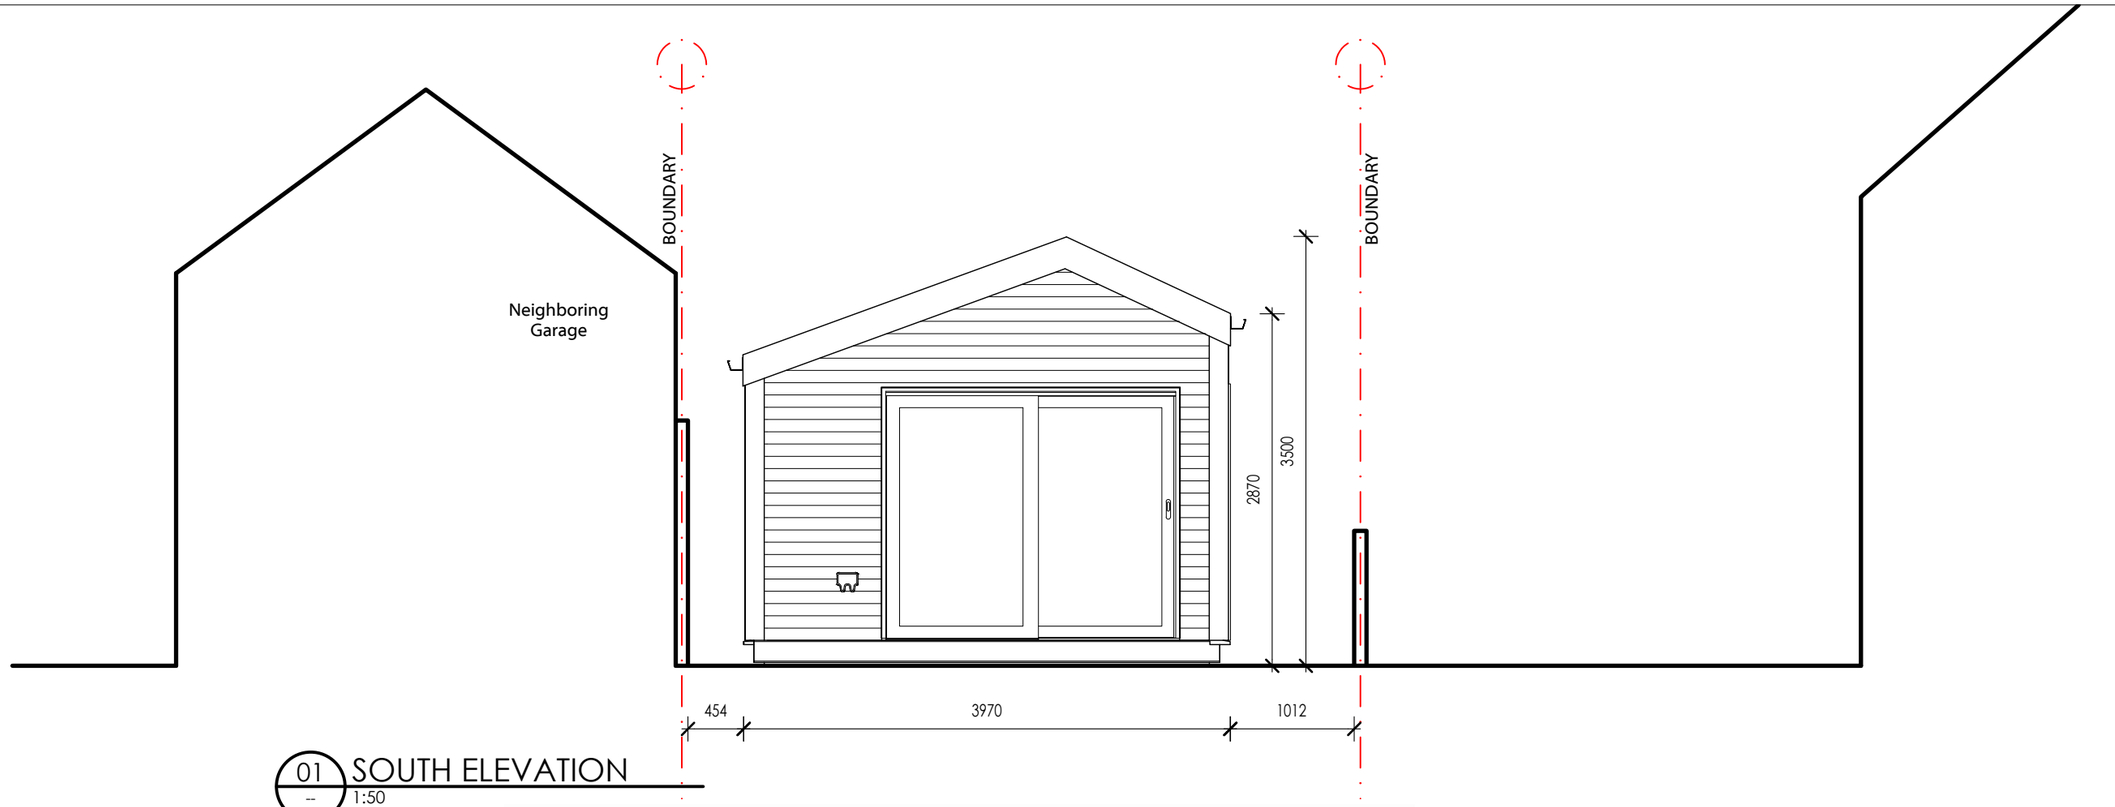

02 -- 3D - CGI IMAGE
1:50

Rev	Description	By	Date
A	ISSUE FOR PLANNING	AP	17.05.24

Notes

Do not scale from drawings.
Errors to be reported immediately to the architect.
To be read in conjunction with all relevant Architects',
Services and Structural Engineers' drawings.
All existing site, tree and building information has been compiled from different sources.
All dimensions to be checked on site.

© Copyright - Adam Pierpoint

POINT PLANNING AND DESIGN
Lower Craignant farm, Selattyn, Oswestry, Shropshire, SY10 7NP
E adampierpoint@hotmail.co.uk
www.pointplanning.co.uk

Project
Annexe
11 Castle Cres, Chirk
Wrexham, LL14 5LY

Project No.
2402

Revision
A

Date	17.05.2024	Sign off	Designed	AP	Scale/Format 1:50 / A3
CAD File	PP / 2402		Drawn	AP	

Drawing Name
PROPOSED SOUTH SITE ELEVATION

Drawing No.
WD.300