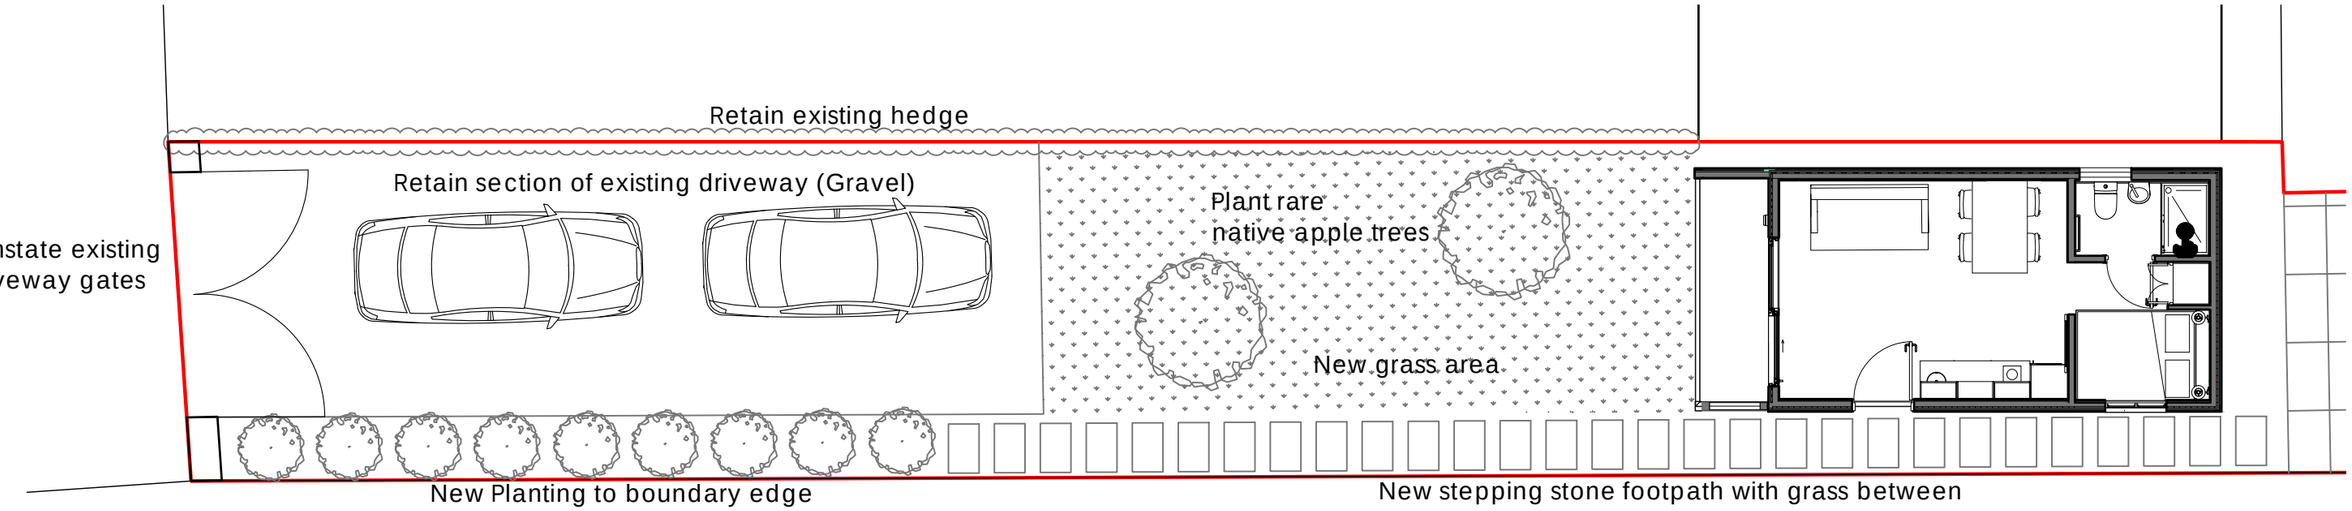


01 -- FLOOR PLAN 1:50

LEGEND

Site Boundary

Rev	Description	By	Date
A	ISSUE FOR PLANNING	AP	17.05.24

Notes

Do not scale from drawings.
Errors to be reported immediately to the architect.
To be read in conjunction with all relevant Architects', Services and Structural Engineers' drawings.
All existing site, tree and building information has been compiled from different sources.
All dimensions to be checked on site.

© Copyright - Adam Pierpoint

POINT PLANNING AND DESIGN
Lower Craignant farm, Selattyn, Oswestry, Shropshire, SY10 7NP
E adampierpoint@hotmail.co.uk
www.pointplanning.co.uk

NORTH

Project
Annexe
11 Castle Cres, Chirk
Wrexham, LL14 5LY

Project No. 2402

Revision A

Date	17.05.2024	Sign off		Designed	AP
CAD File	PP / 2402			Drawn	AP

Scale/Format 1:100 / A3

Drawing Name
LANDSCAPE AND NET BIODIVERSITY

Drawing No. WD.101