




North Elevation

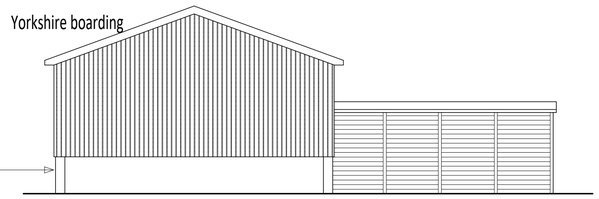

East Elevation

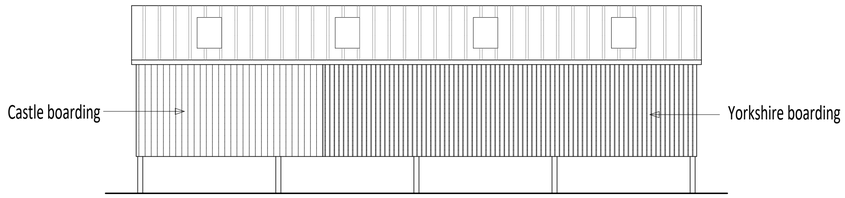


South Elevation

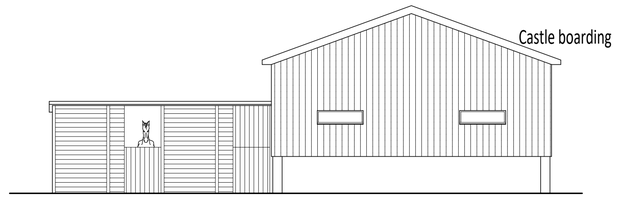

West Elevation

Elevations Scale 1:100

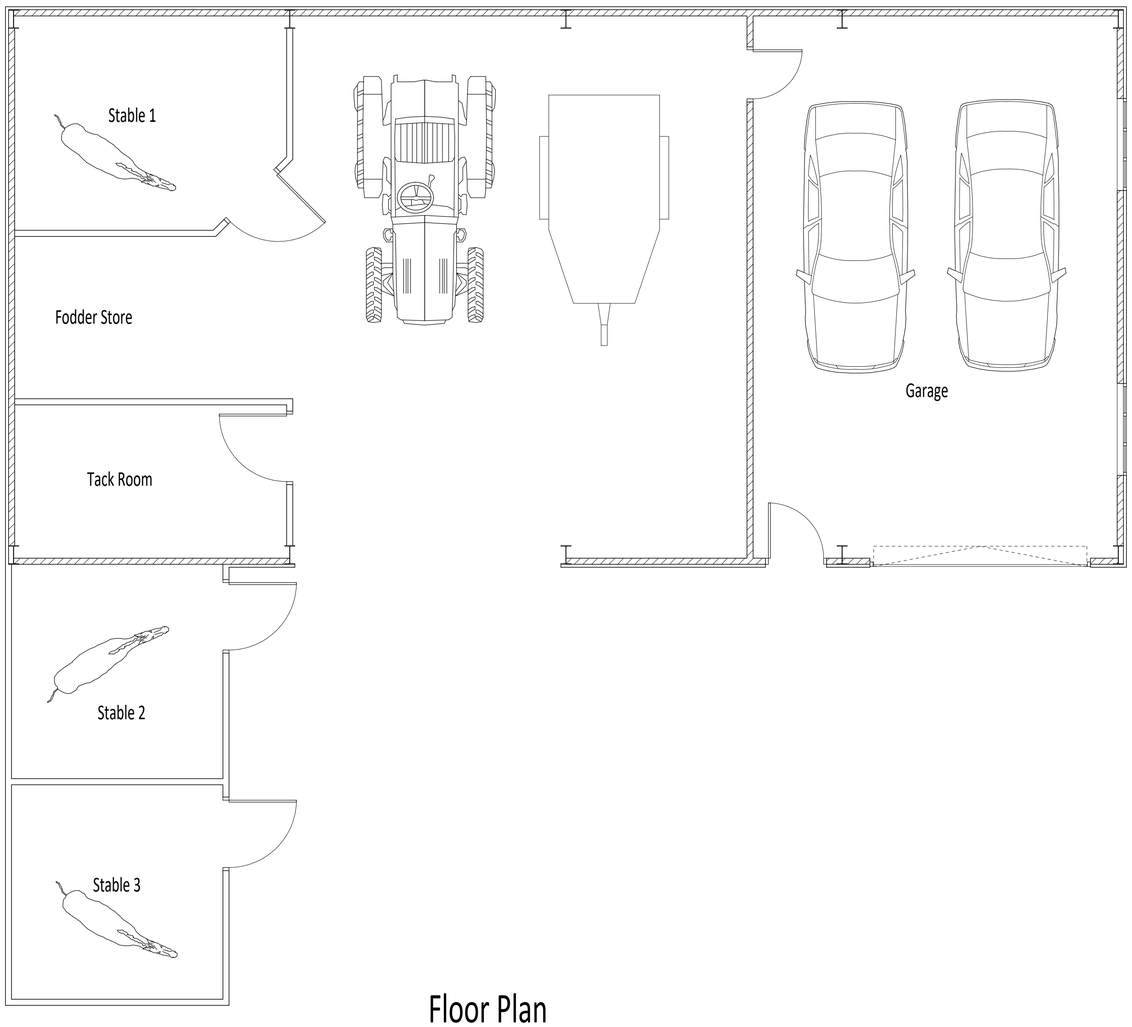

Floor Plan

THIS DRAWING IS TO BE READ IN CONJUNCTION WITH ALL RELATED DRAWINGS.
ALL DIMENSIONS MUST BE CHECKED AND VERIFIED ON SITE BEFORE
COMMENCING ANY WORK OR PRODUCING SHOP DRAWINGS. THE ORIGINATOR
SHOULD BE NOTIFIED IMMEDIATELY
OF ANY DISCREPANCY. THIS DRAWING IS COPYRIGHT AND REMAINS
THE PROPERTY ROGER PARRY & PARTNERS.

Rev	Description	Date	Dr by	App by
Original by				

Roger Parry & Partners

Residential - Agricultural - Commercial

Project	Erection of Building for Garaging Stables, Tackroom and Store		
Drawing Title	Proposed Floor Plan and Elevations		
Location	Croxton Cottage, Hanmer, Whitchurch, SY13 3DB		
Client	Mr J Rees & Miss L Davenport		
Scale (s)	1:50 @ A1		
Drawing No.	78788/24/04	Rev	-
Drawn by	SC	Date	Apr 2024

MERCIAN HOUSE, 9 DARWIN COURT
OXON BUSINESS PARK, SHREWSBURY, SY3 5AL
Tel: 01743 791336
email: mail@rogerparry.net
Web address: www.rogerparry.net

Roger Parry & Partners LLP partnership no.OC312203
Registered Office Hagstow Hall, Minsterley, Shrewsbury, SY5 0HZ
Registered in England and Wales.
A list of members of the LLP is available at the above address.