

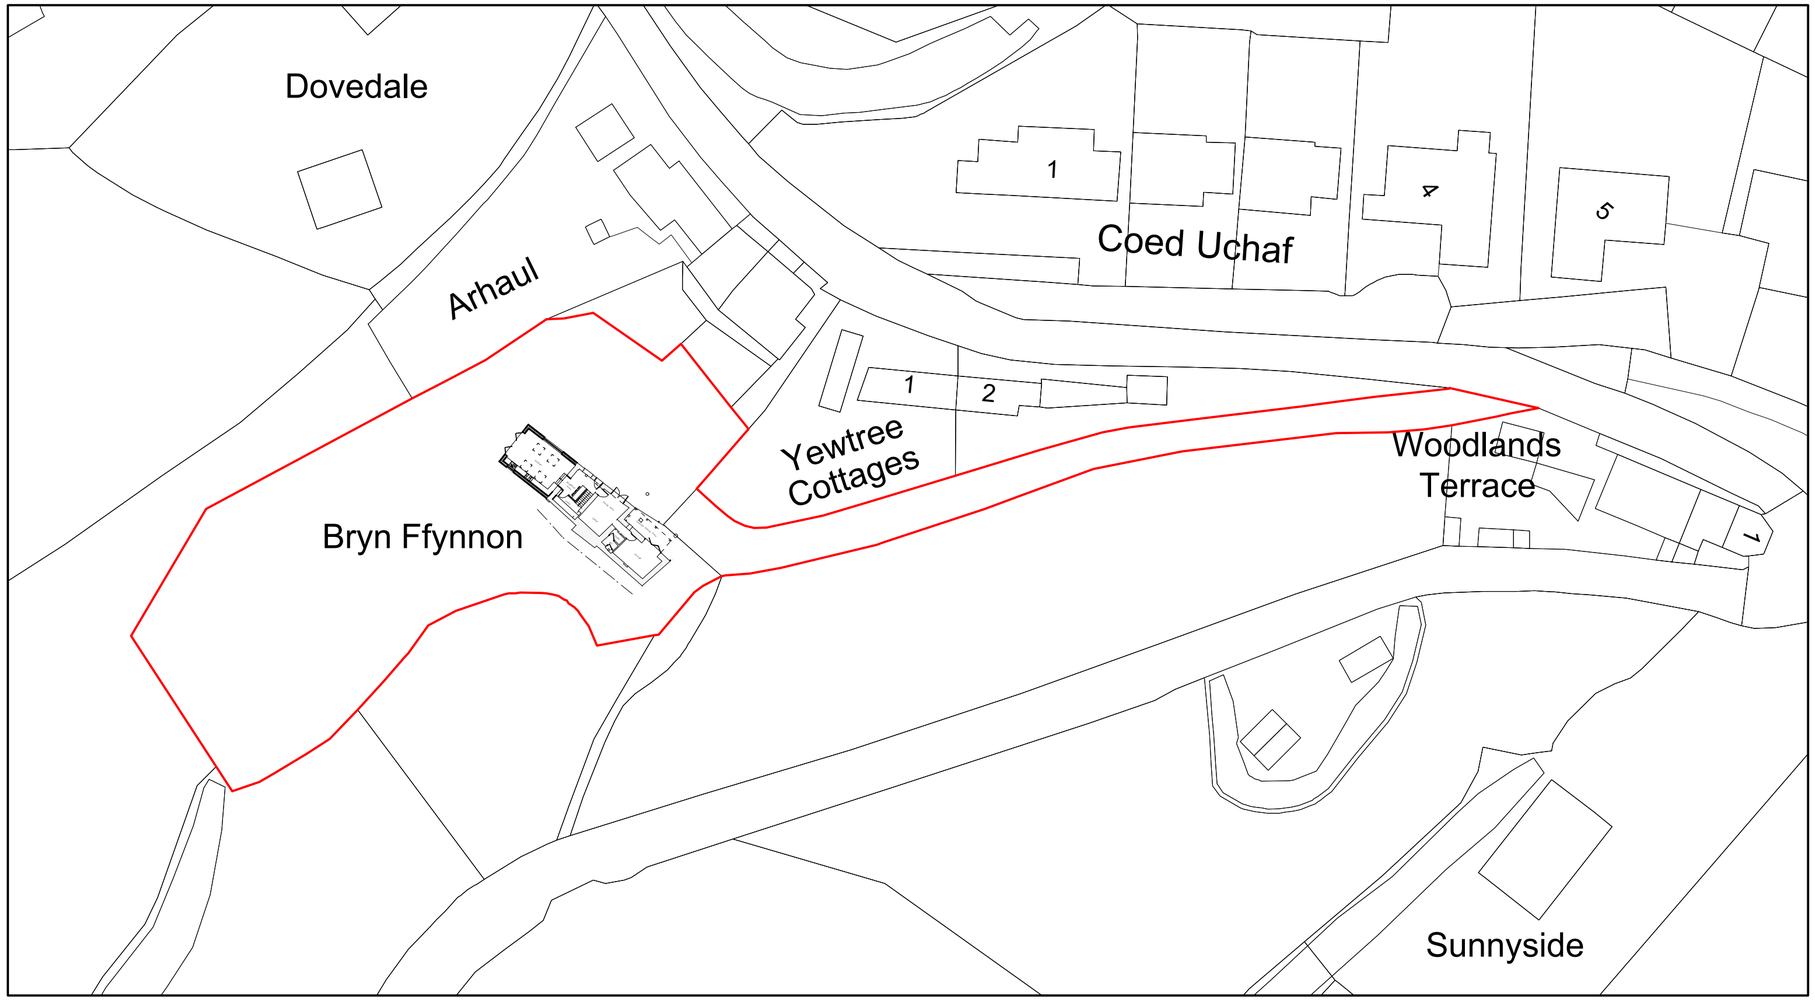


Site Plan 1:500

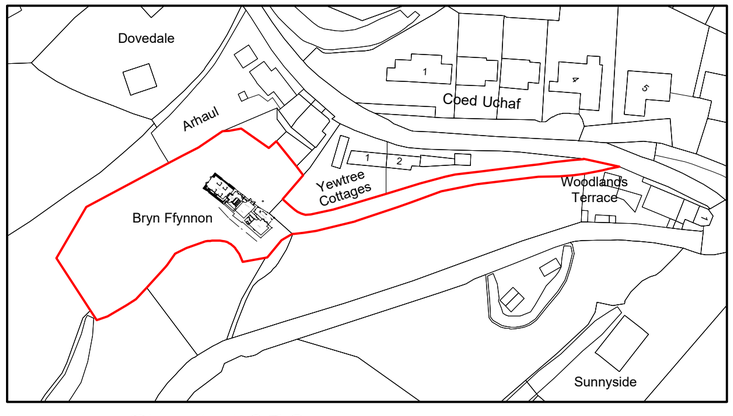

Location Plan 1:1250

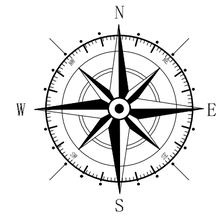

Key

Application Site

Rev	Date	Detail	Initial

Project:
Proposed Alterations to,
Bryn Ffynnonn,
Woodlands Road, Froncysylle,
LL20 7SA

Title:
Planning: Site & Location Plan

Scale: (A2)
1:500 & 1:1250

Drawn By:
E.M.Jackson

Date:
March 2022

Drawing No:
F046/006

Sheet:
1 of 1

blueprint
architectural services

partner LABC

Office 3K4,
Redwither Business Tower,
Wrexham. LL13 9XT
Tel: 01978 356500
www.blueprintarchitectural.com

© copyright all rights reserved