
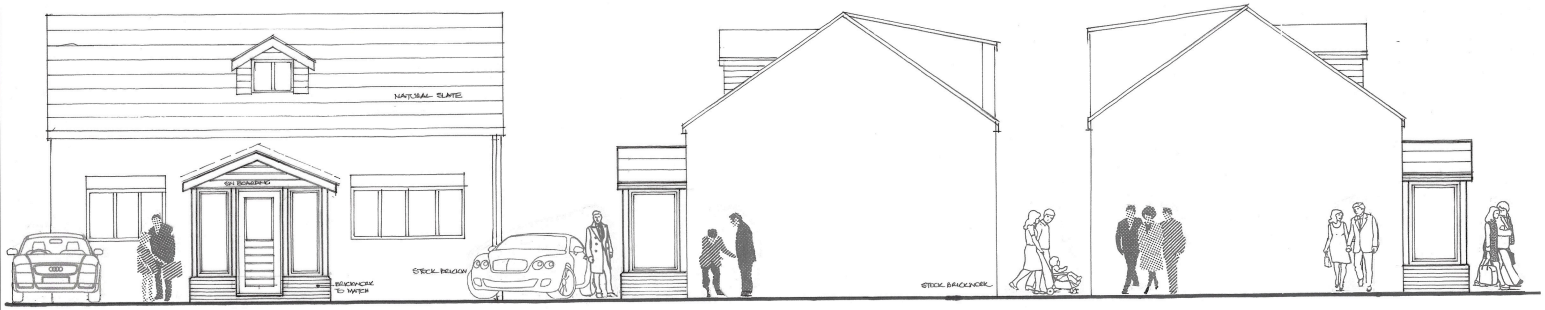



FRONT ELEVATION

SIDE ELEVATION


SIDE ELEVATION

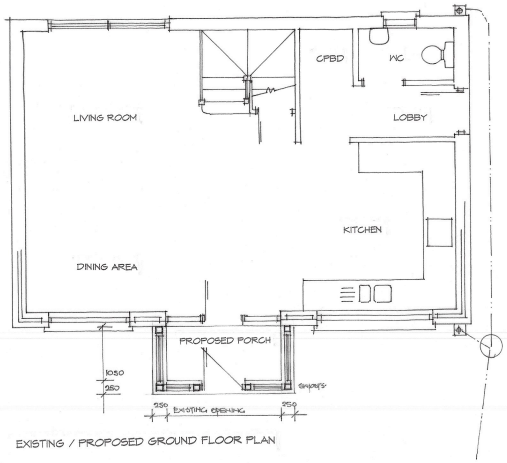

EXISTING / PROPOSED GROUND FLOOR PLAN

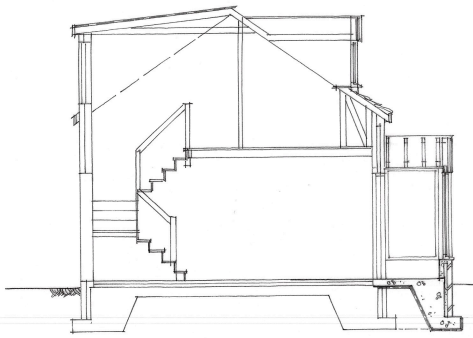

SECTION A.A

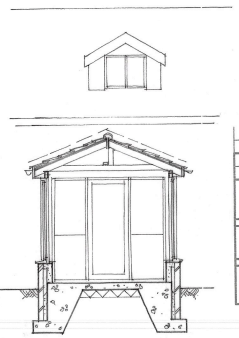

SECTION B.B

Job
PROPOSED STORM PORCH
TO THE FRONT OF MOUNT ALYN CROFT,
GROESHOWEL HILL BURTON, ROSSETT,
WREXHAM LL12 0AA

Client
MR ROB BALLANCE
MOUNT ALYN GATEHOUSE, GROESHOWEL HILL,
BURTON, ROSSETT, WREXHAM LL12 0AA

Subject
EXISTING / PROPOSED
GROUND FLOOR PLANS
ELEVATION / SECTION / SPECIFICATION

MAJOR
2B Dee Hills Park, Chester, Cheshire CH3 5AR
Tel: 01244 312383 mobile: 07721 508584
e-mail: major.design@tiscali.co.uk
Chartered Architect Project Managers Planning Supervisor
Planning Consultant Design Consultant Product Designers

Scale 1:50	Date May 2024	Drawn
Drawing No. 8050/1		Amendment

This drawing and the copyright therin are the property of Major Design Partnership and may only be reproduced or communicated to third parties under contract.