


P /2013/0871

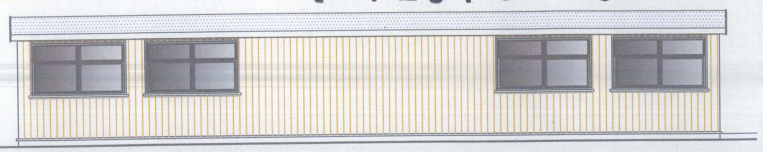


FRONT ELEVATION.

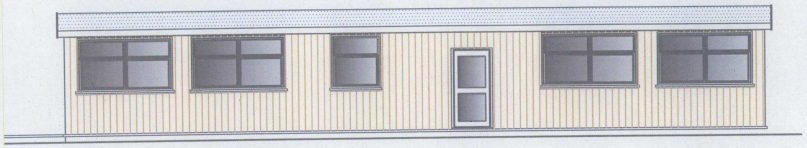

REAR ELEVATION.

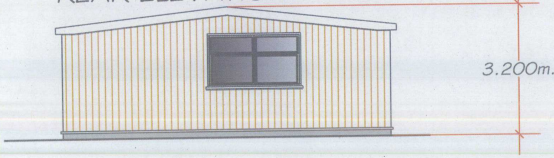


SIDE ELEVATION.

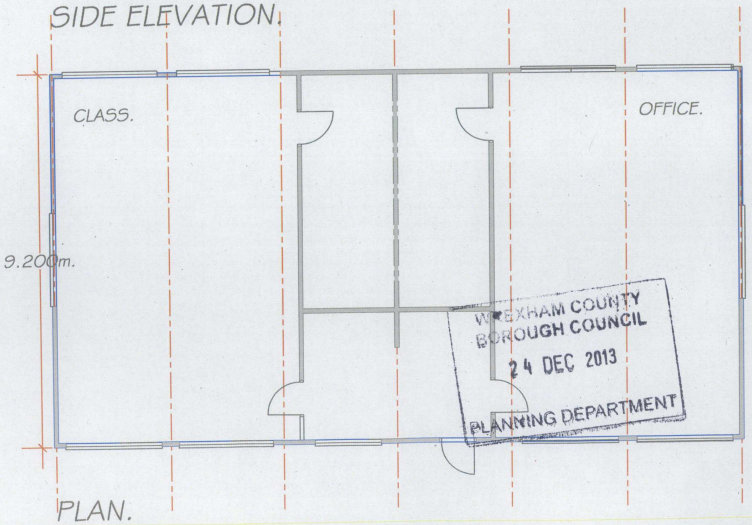

PLAN.



LOCATION PLAN
SCALE 1:2500.

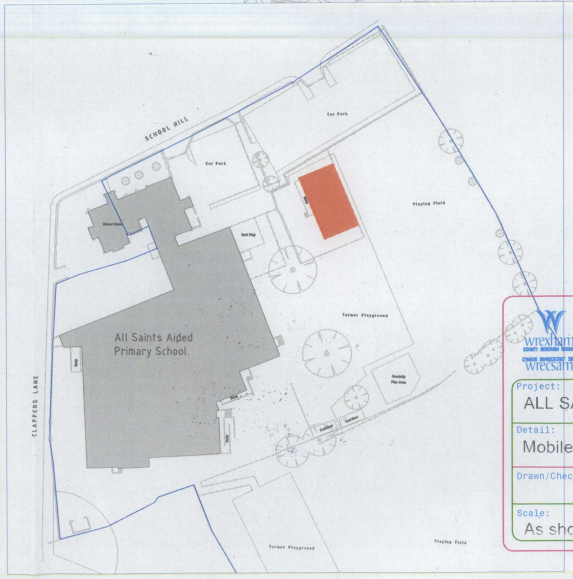

SITE PLAN
SCALE 1:1000.

WREXHAM COUNTY BOROUGH COUNCIL.
STEPHEN T. BAYLEY
HEAD OF ASSETS AND ECONOMIC DEVELOPMENT DEPARTMENT.
CROWN BUILDINGS, 31 CHESTER STREET,
WREXHAM. LL13 8BG.
Tel: (01978) 292067 Fax: (01978) 292445

Project: ALL SAINT'S SCHOOL, GRESFORD.			
Detail: Mobile Classroom.			
Drawn/Checked:	Date: Dec.'2013.	AutoCad File Ref:	
Scale: As shown @A3.	Project No:	Dwg No:	Rev:

DO NOT SCALE THIS DRAWING