
This drawing is the property of CB ARCHITECTURAL DESIGN.
Copyright is reserved by them and the drawing issued on the condition that it is not copied, reproduced, retained or disclosed to any unauthorised person either wholly or in part without the written consent of CB ARCHITECTURAL DESIGN.

1. All dimensions to be verified on site prior to any shop works being commenced.
2. Any discrepencies to be reported to the Designer before any work is put in hand.
3. Do not scale from this drawing.
4. This drawing is to be read in conjunction with relevant consultants and specialists drawings.
5. This is a metric drawing.
6. Dimensions indicated thus '*' are site dimensions and are to be adjusted onsite by the Contractor accordingly.

PROPOSED MATERIALS

WALLS: Facing render.
ROOF: Slates, to match exg & rubber flat roof.
WINDOWS: White uPVC, to match exg.
DOORS: White uPVC.
RWG's: Black uPVC, round profile, to match exg.
FASCIAS/BARGES/SOFFITS: White uPVC.

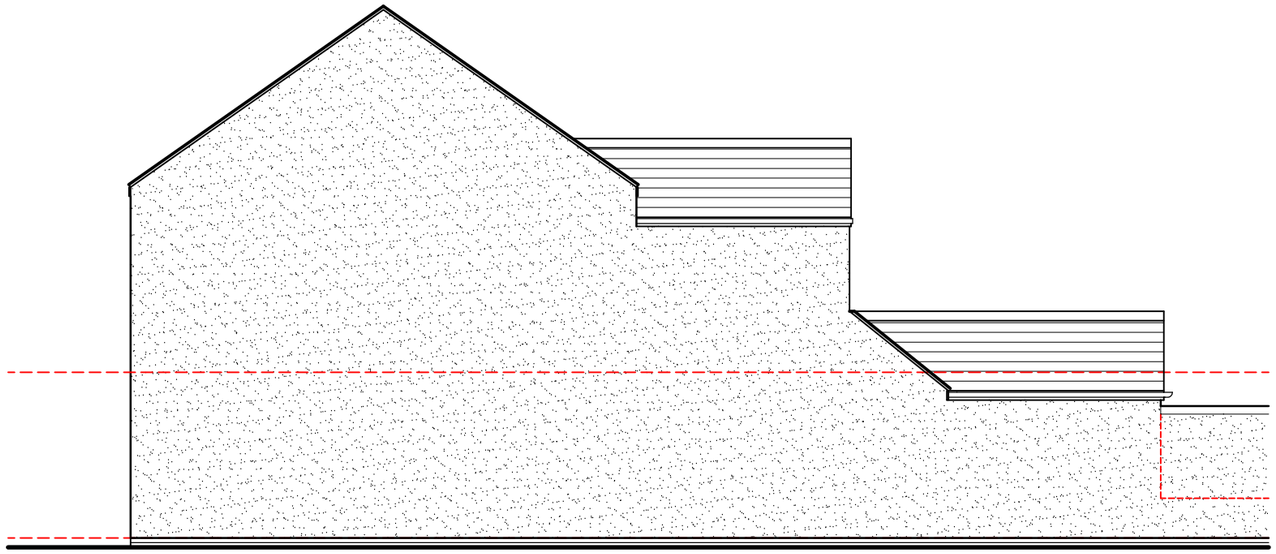

SIDE ELEVATION



REAR ELEVATION

Rev:	Date:	Description:	Initial:	Chkd:

T: 07833 029535
E: info@cbarchitecturaldesign.co.uk
W: www.cbarchitecturaldesign.co.uk

Architectural Design

Client: MR IAN PARRY

Project: 22 Stanley Road Ponciau
Wrexham LL14 1HH

Dwg. Title: Elevations
AS PROPOSED [1 of 2]

Scale: 1:100 Drawn: C.B. Chkd: C.B. Date: 04/06/24

Dwg. No.: 906/Sk03 Revision: -

0 10 20 50mm NATURAL SCALE

ORIGINAL DRAWING SIZE 420 x 297 (A3)