

© Copyright Barron Design Ltd.

1m 10m
SCALE 1:100

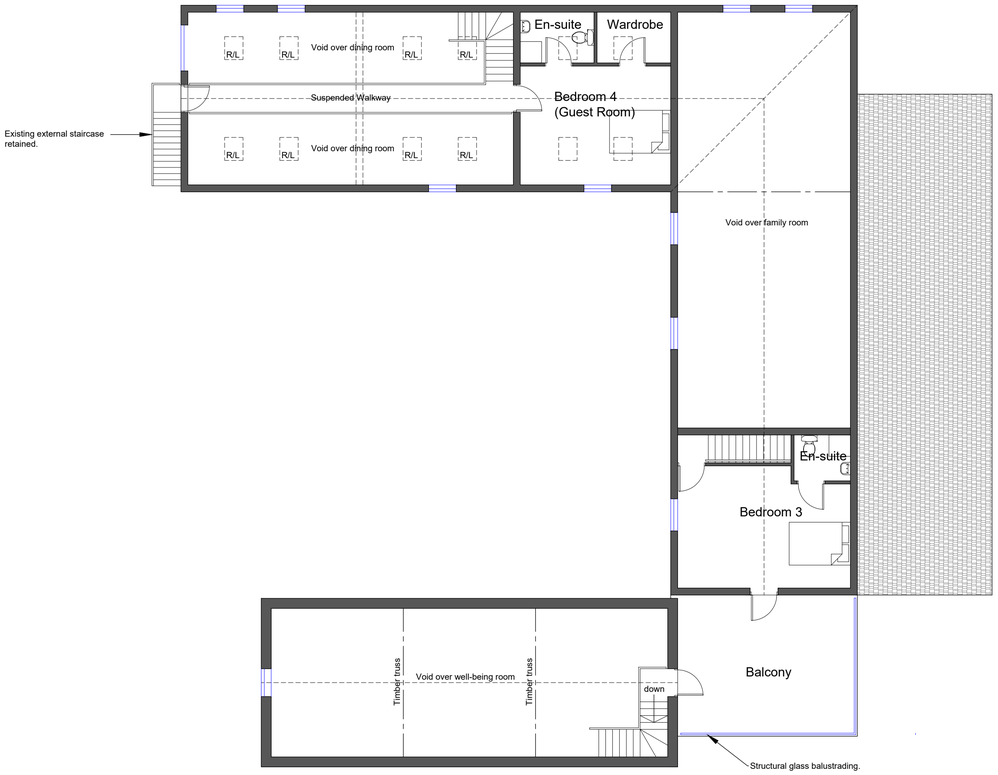

PROPOSED FIRST FLOOR PLAN

3

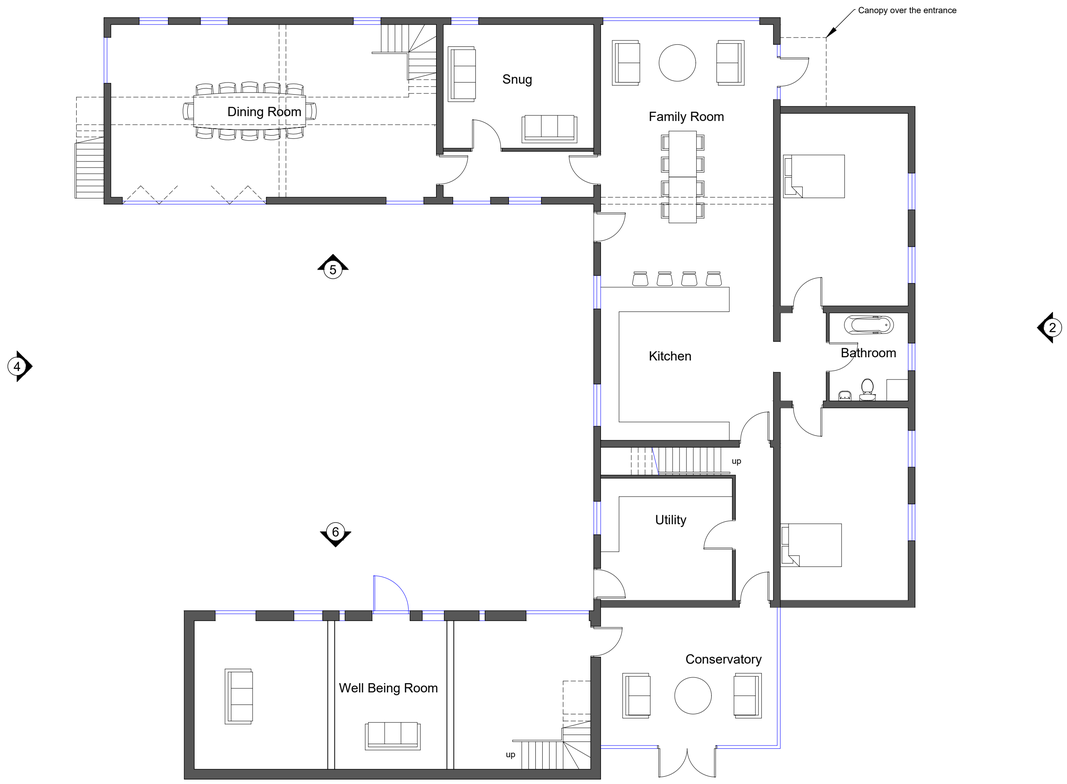

PROPOSED GROUND FLOOR PLAN

1

Revision:			
P5	Planning application drawing.	CB	CB	29.09.23	Planning

Barron Design
Insole Court, Llandaff, Cardiff, CF5 2LN | 4 Oak Drive, Marford, LL12 8XT
www.barrondesign.co.uk | CIAT Chartered Practice No. F2683

Project
Lower Rackery Barns
For Mr & Mrs Phillips

Drawing Title
Proposed Floor Plans

Drawn By:	Checked By:	Date:	Scale:
CB	CB	06.07.23	1:xxx @ A1
Job No.:	Drawing No.:	Revision:	
P645	300	P5	